
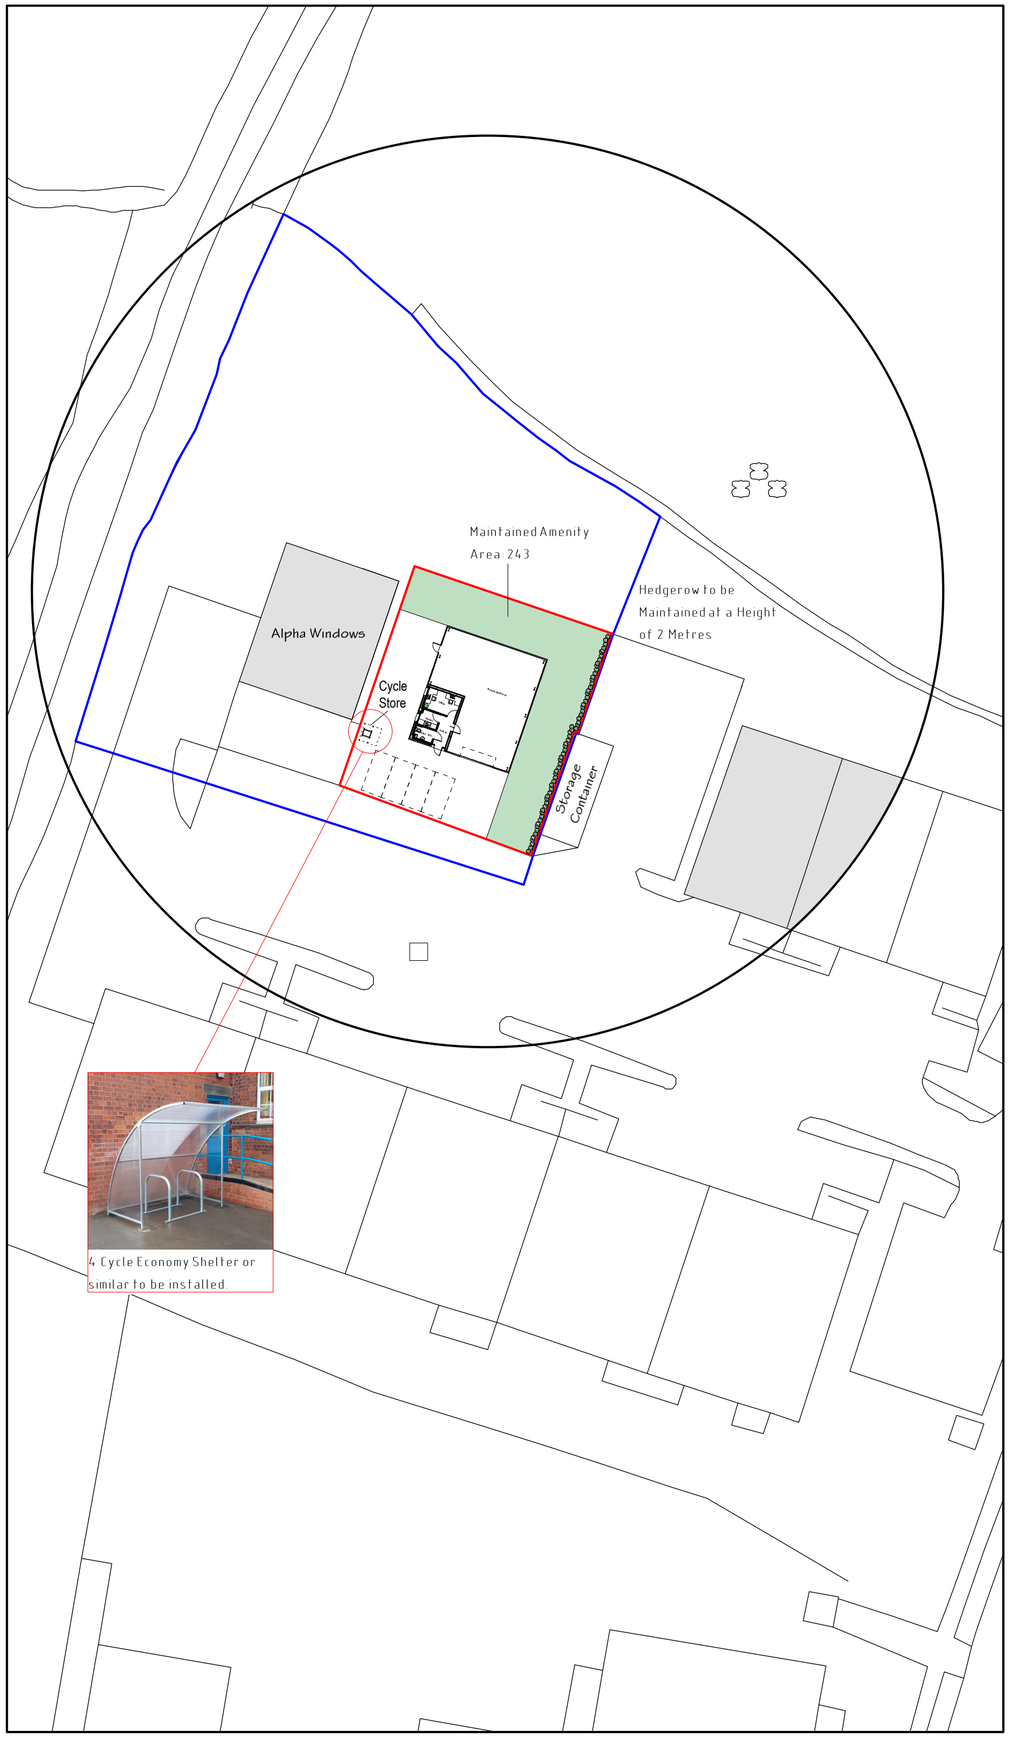


4 Cycle Economy Shelter or similar to be installed.

Site Plan 1:500

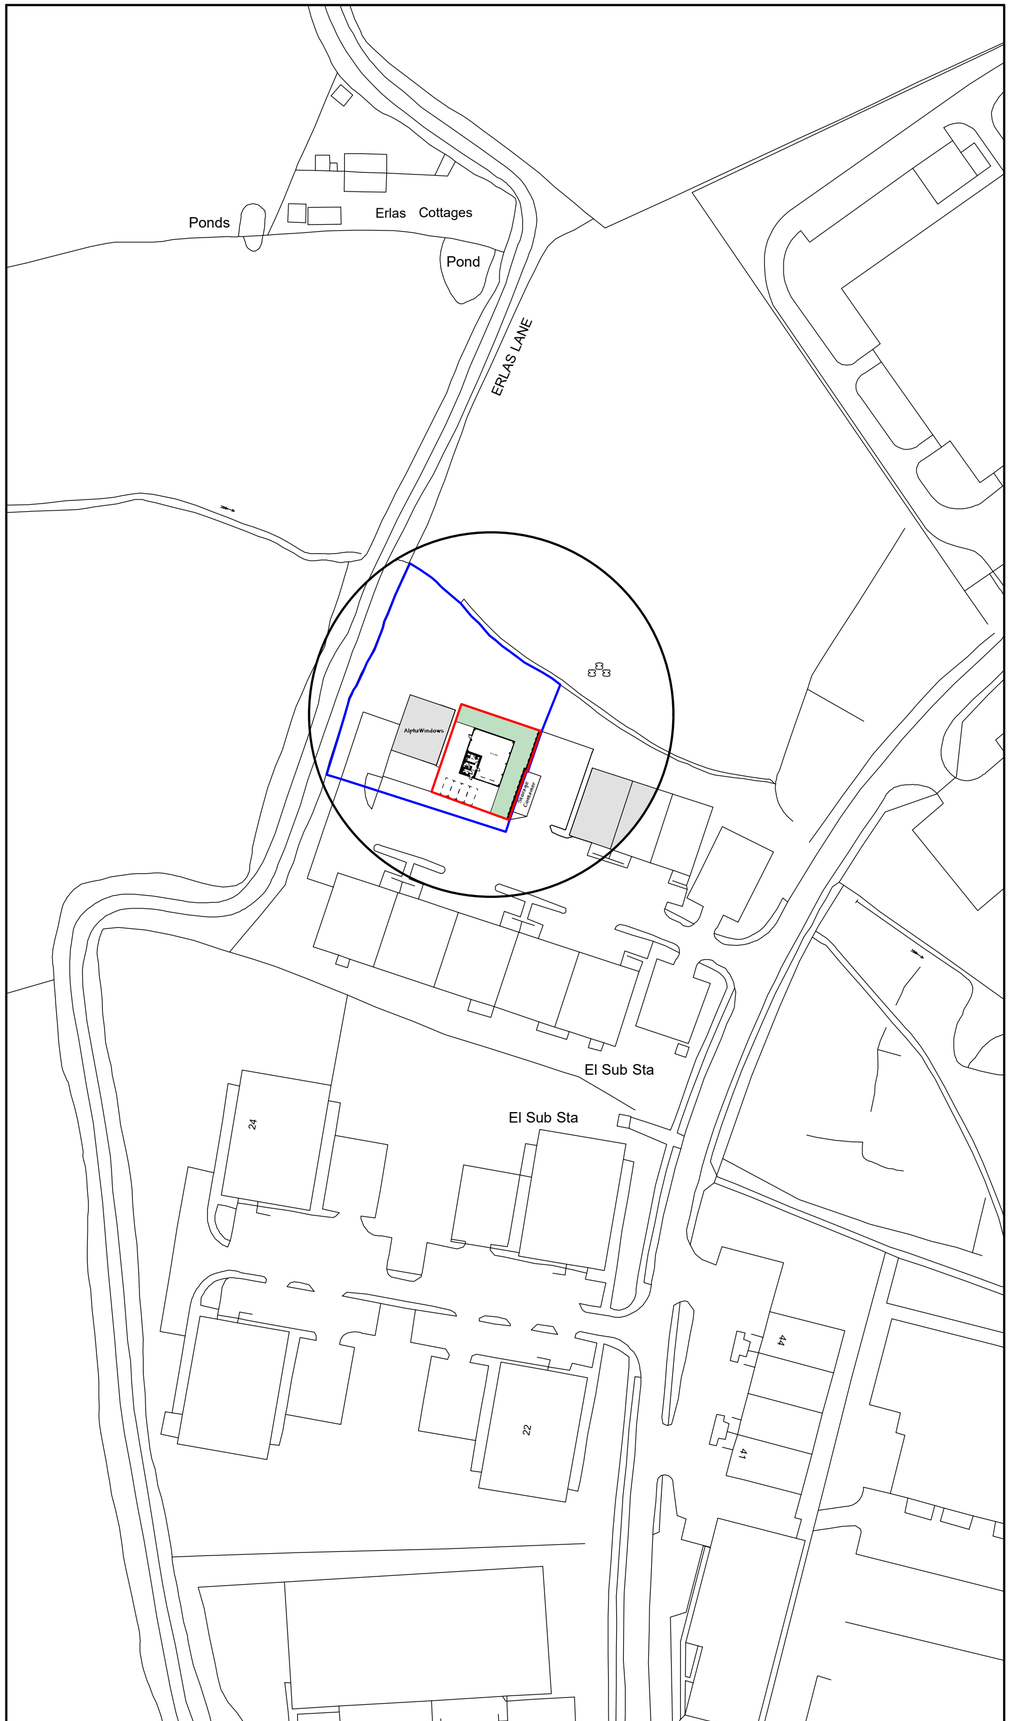


Location Plan 1:1250

Hedgerow mix as follows:

- 5% Blackthorn (Prunus spinosa)
- 80% Hawthorn (Cataegus monogyna)
- 5% Holly (Ilex aquifolium)
- 5% Field Maple (Acer campestre)
- 5% Hazel (Corylus avellana)

Transplants to be of British provenance and should be 40-60mm bare rooted 1+1 transplants. Hedgerows to be planted in 2 staggered rows, 450mm apart within each row plants shall be planted at 300mm spacing.

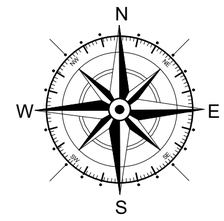

Key

- Surrounding Buildings
- Application Site
- Land Owned by Client

Rev	Date	Detail	Initial
F	10/25	Cycle Store	D.J.E.
E	08/24	Design Amends	L.F.
D	04/24	Design Amends	L.R.
C	11/22	Biodiversity Net Gain	L.F.
B	05/22	Boundary Update	A.V.
A	04/22	Design Amends	D.J.E.

Project:
Proposed Industrial Unit at,
Land adjacent Alpha Windows,
Abenbury Way, Wrexham,
LL13 9UZ

Title: Planning: Site & Location Plan

Scale: (A2) 1:500 & 1:1250

Drawn By: E.M.Jackson

Date: April 2022

Drawing No: D122/005

Sheet: 1 of 1

blueprint
architectural services

partner LABC

Office 3K4,
Redwither Business Tower,
Wrexham. LL13 9XT
Tel: 01978 356500
www.blueprintarchitectural.com

© copyright all rights reserved