
PROPOSED ERECTION OF TRIPLE GARAGE AND STORE AT
GRASMERE, 10, BRACKEN COURT, COEDPOETH, WREXHAM, LL11 3NJ

Drawing No. 1052/3	Revisions
Date Sept 2025	Scale 1 : 100

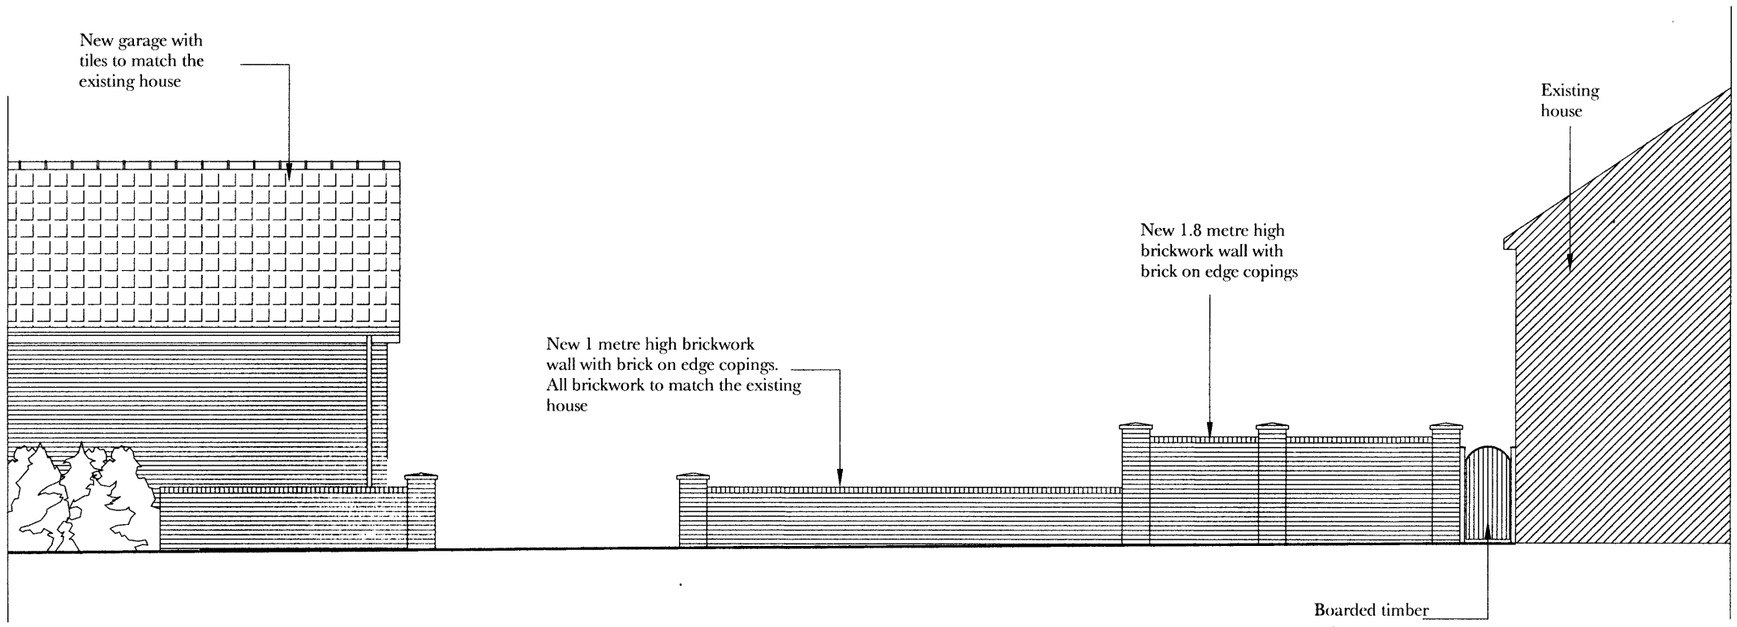

PROPOSED NEW WALL NORTH ELEVATION

(All brickwork to match the existing house)

0 1 2 3 4 5 6

Scale 1:100 at A3