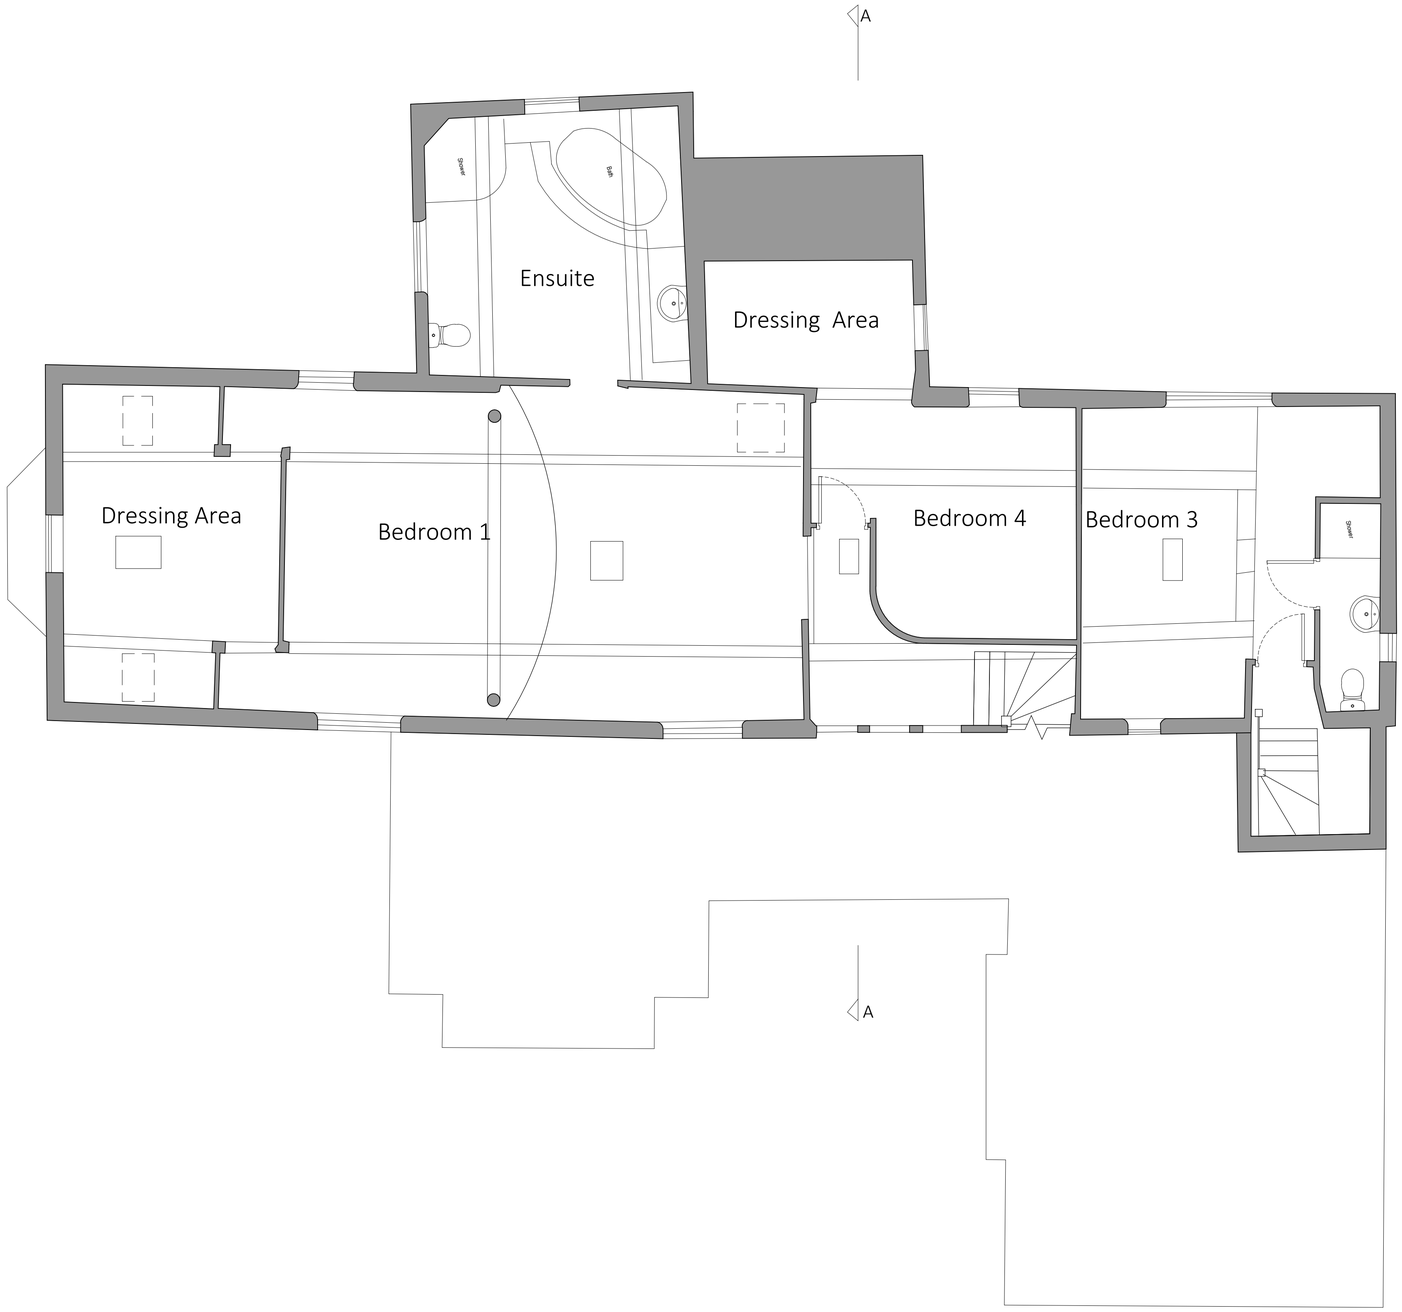


Notes

Copyright © 2025 BBH Chartered Architects Ltd

This drawing can be scaled for planning purposes only but not for construction. All dimensions are in millimetres unless otherwise stated. All sizes and dimensions to be verified on site. Paper and electronic copies are only to be read at the paper size and scale indicated.

No construction work is to carried out from this drawing unless the drawing status is 'Construction'. Any implementation of this project is to be in strict accordance with the Construction (Design & Management) Regulations 2015

To be read in conjunction with all other relevant: BBH drawings & documents, drawings & documents from other consultants, site reports, planning and/or building control approvals, standard construction details, Health & Safety/CDM documentation, and/or any other relevant drawings or documents

0 1m 2m 3m 4m

1:50

Revisions

BBH CHARTERED ARCHITECTS LTD
DARTMOUTH SALCOMBE
www.bbharchitects.co.uk
Dartmouth: 01803 834 076 Salcombe: 01548 859 476

Sketch Scheme of:

Little Dongrey Farm

Station Road, Wrexham LL13 0AG

Existing First Floor Plan

Existing Survey

Drawing created by KM

Scale: 1:50 @ A1 Checked: PM

Project:	Drawing:	Revision:
4618	11	-