
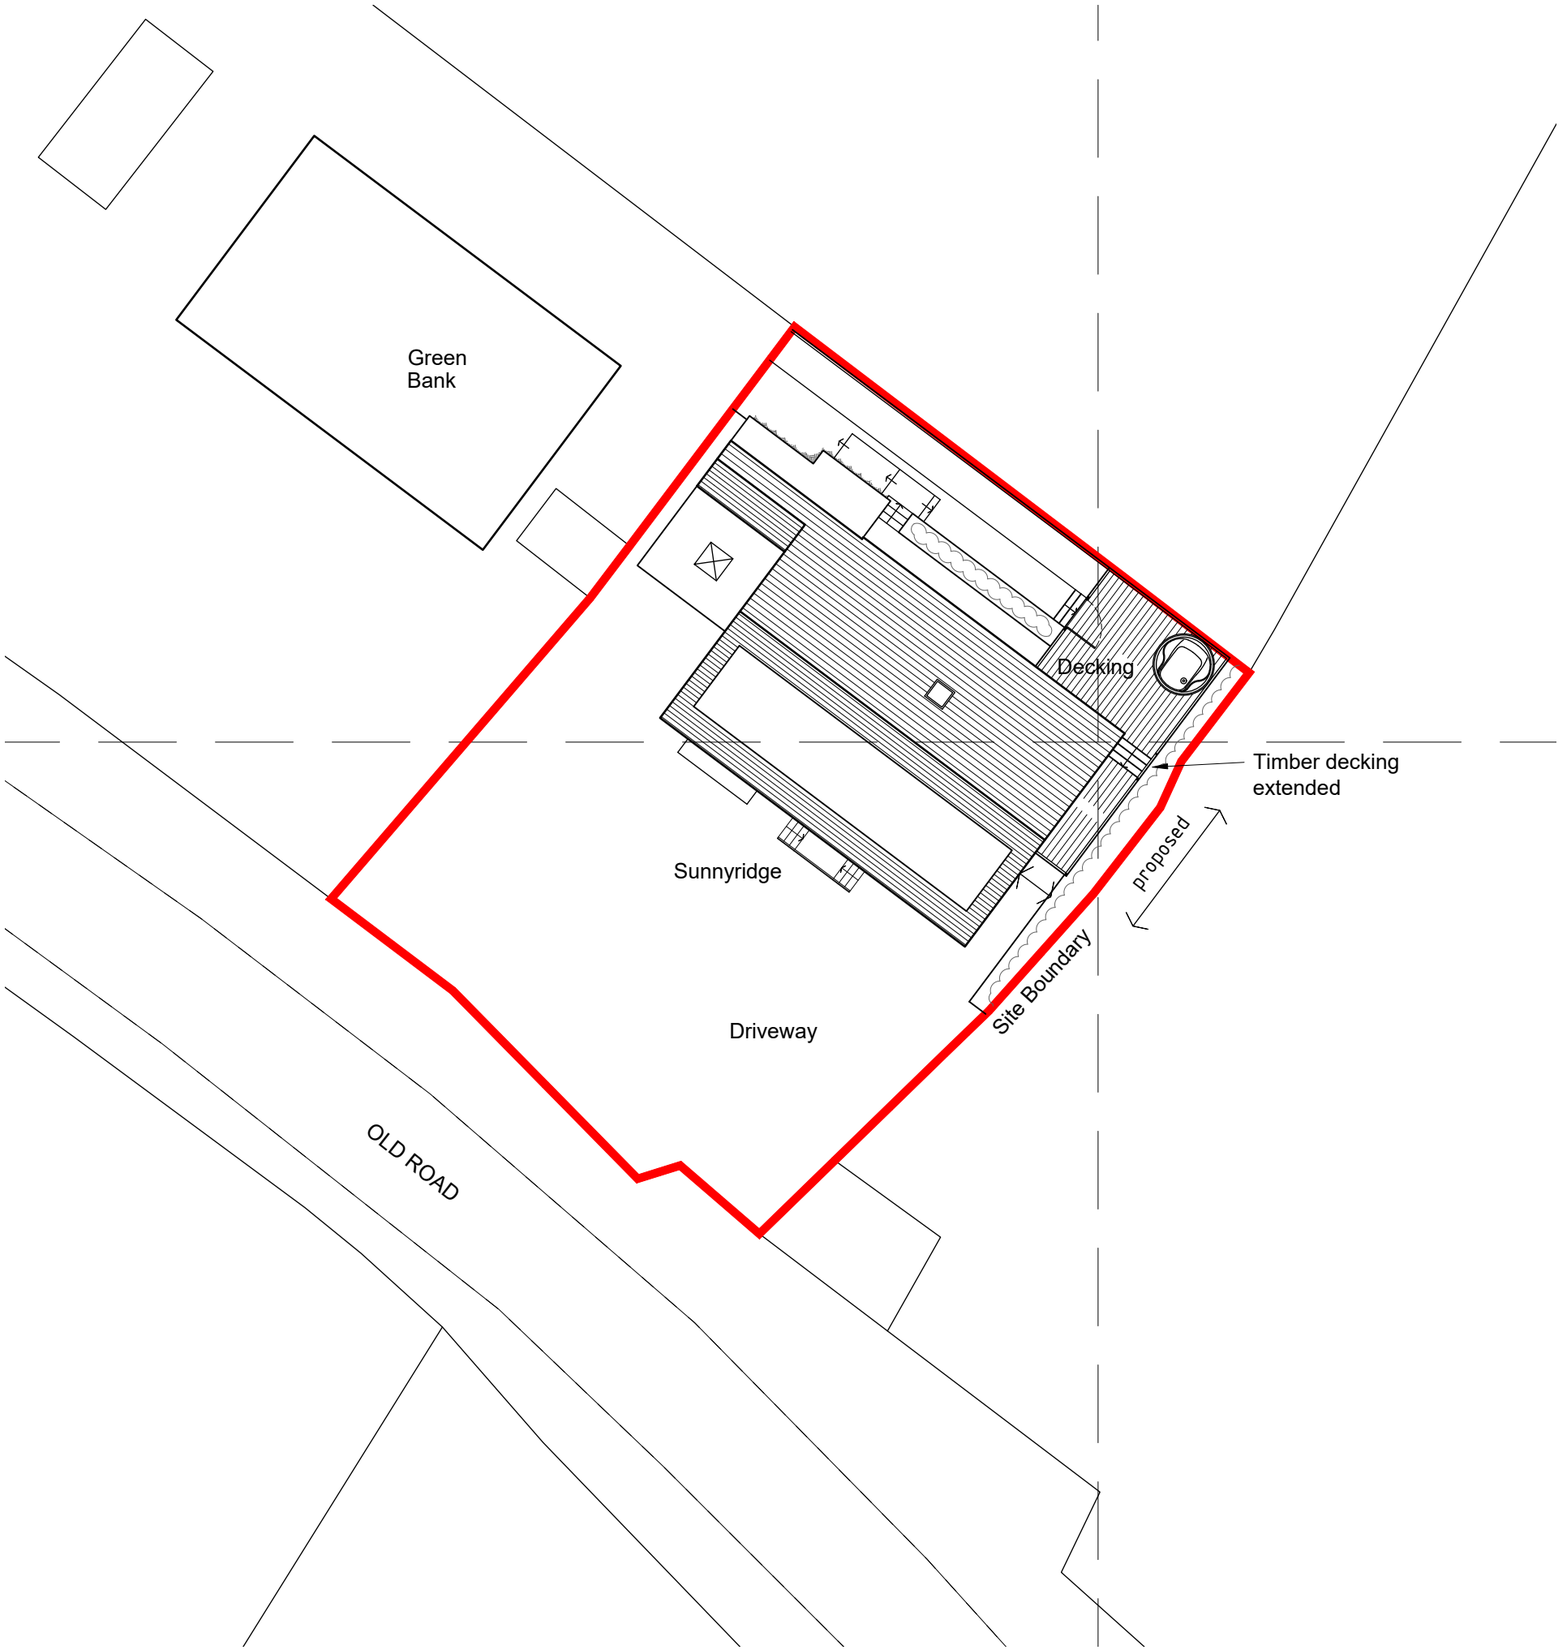


Proposed Site plan 1:200

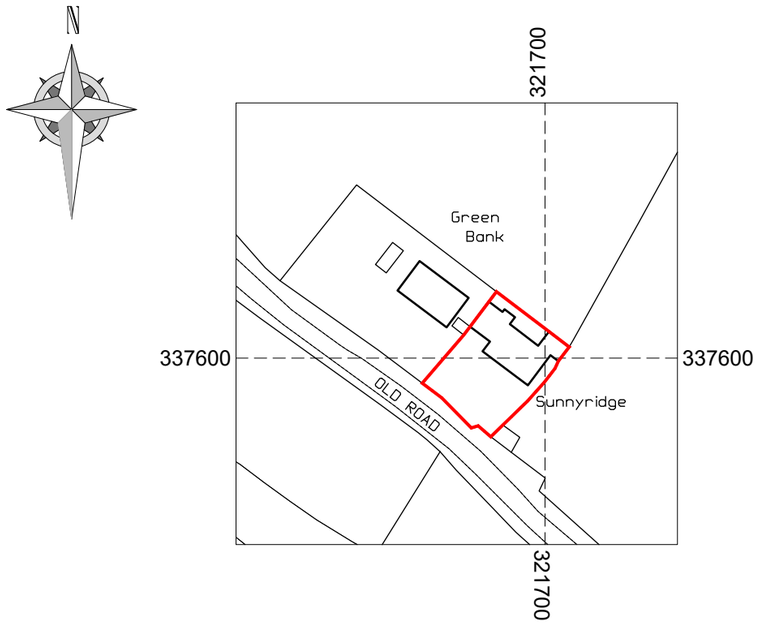

Site location plan 1:1250

1:1250 10m 20m 30m 40m 50m 60m 70m 80m 90m 100m

1:200 1m 2m 4m 6m 8m 10m 12m 14m 16m 18m 20m

©Crown Copyright and database rights 2025 OS 100047474

Proposed

HDS ARCHITECTURAL SERVICES
HDS Architectural Services, The Foundry,
15 Yorke Street, Wrexham
LL13 8LW
Tel (01978) 345250
www.hdsarchitectural.co.uk

Project;
Sunny Ridge, Old Road, Dolywern, Nr Llangollen, Wrexham, LL20 7AG

Title;	**Scale (A3);**
08-Site location plan and Proposed Site Plans	1:200/1250
Dwg No;	**Date;**
SR/PD/08	16.10.25

Revision;