

This drawing, the works & concepts depicted are copyright & may not be reproduced or made use of, either directly or indirectly without the express written consent of Morph Architecture. All heights, levels, sizes & dimensions to be checked on site before any work is put in hand.


Ground Floor Plan

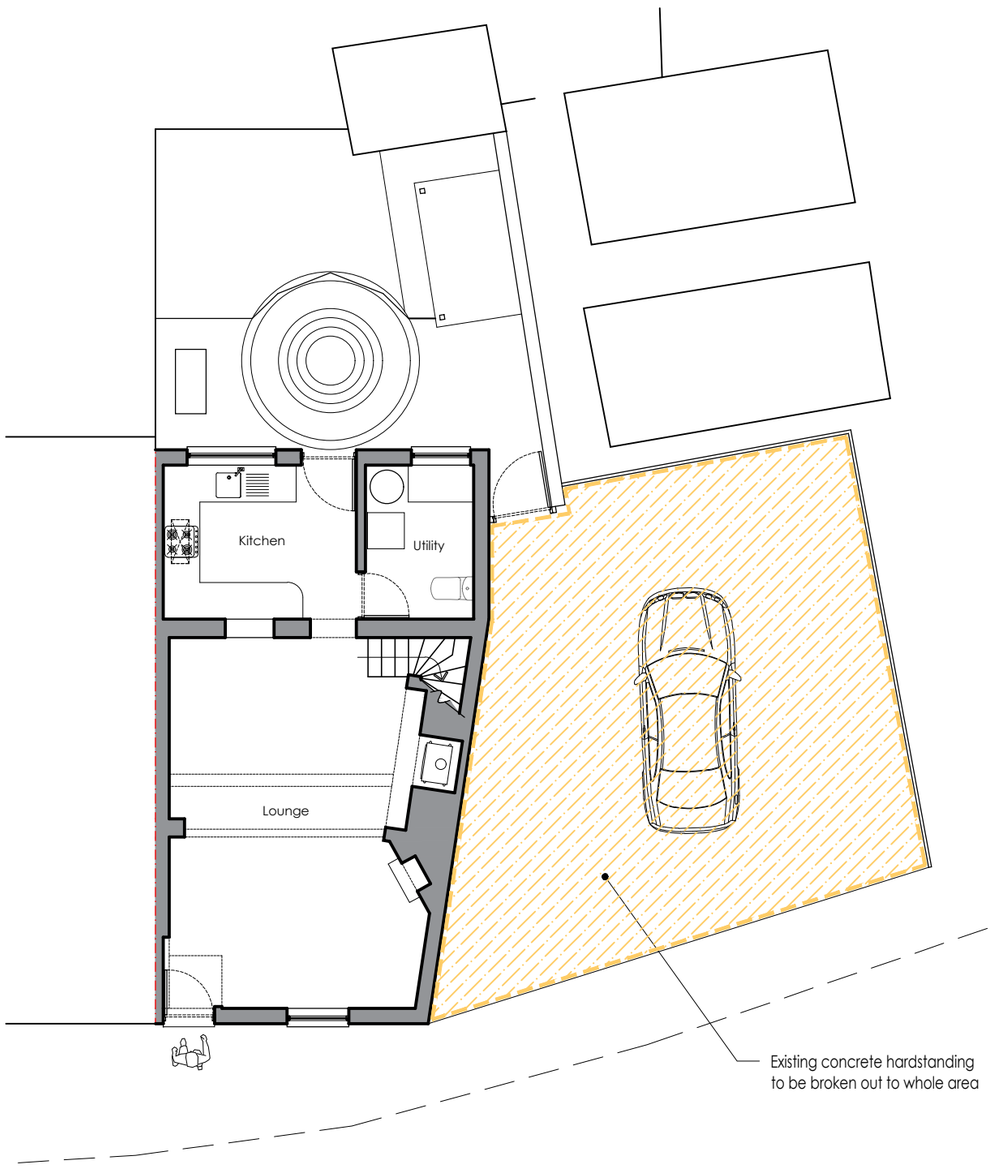

First Floor Plan

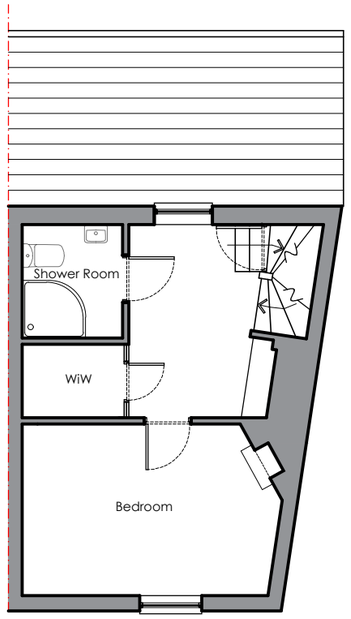

Second Floor Plan

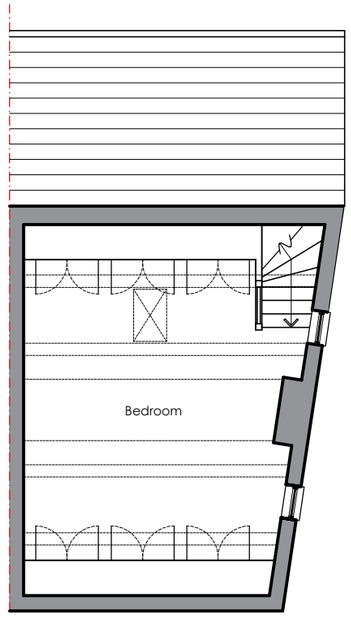

Project/Client
Riverstone Cottage, High Street, LL13 0AU
Mr & Mrs Adams

Drawing Title
Existing Floor Plans

Date: Aug 2025
Status: Planning
Scale: 1:100@A3 (1 2 mtrs)
Drawing Number: **25-745-003**

info@morpharchitecture.co.uk www.morpharchitecture.co.uk