


EXISTING CROSS SECTION X–X 1:100

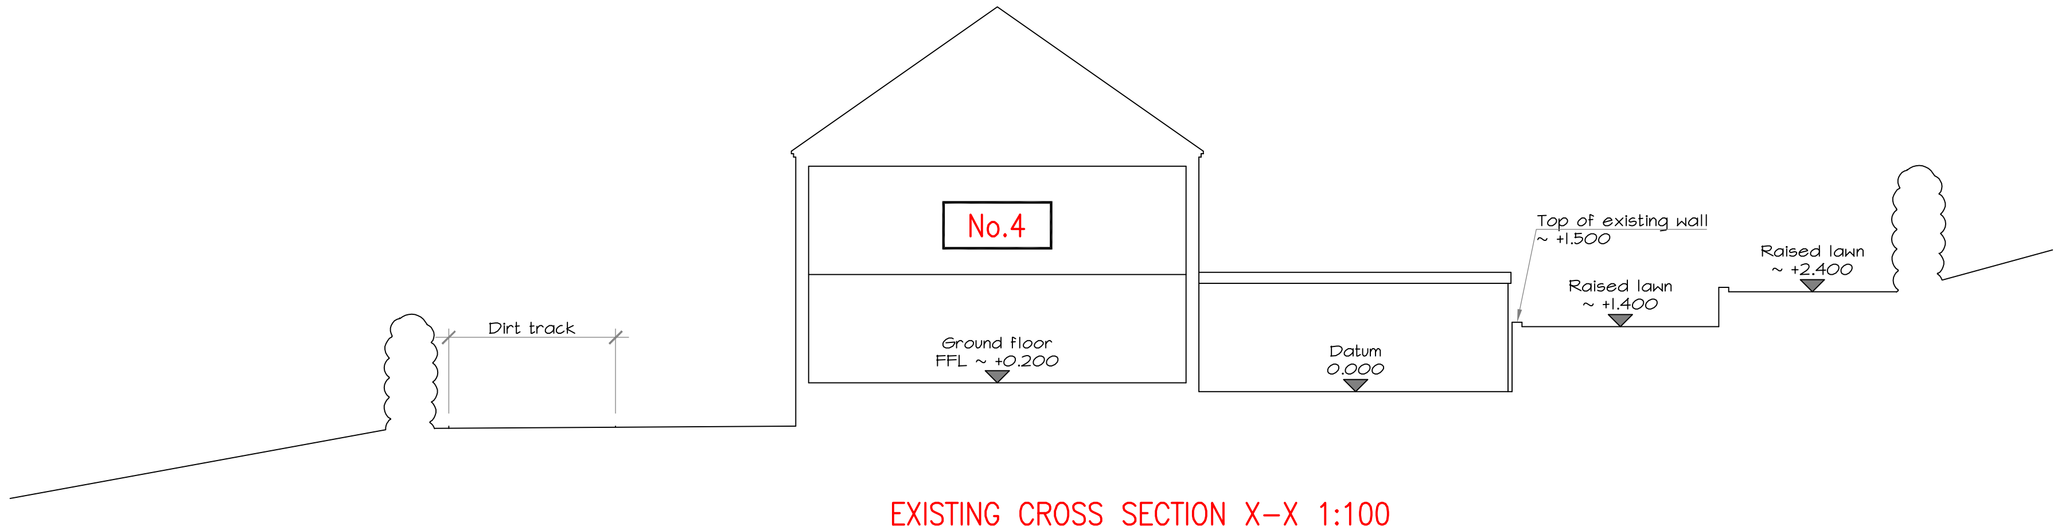

EXISTING SITE PLAN 1:100

© Bingham Rawlings Partnership Limited 2025

This drawing is to be read in conjunction with all relevant architects drawings and specifications. Do not scale - use written dimensions only !

Revisions.

Revision	Made by	Date	Chkd	
A	KMJ	08/10/2025		Boundary lines updated.

Bingham Rawlings Partnership Limited
Consulting Civil & Structural Engineers
Jones Suite
2 Grosvenor Road
Wrexham
LL11 1BU
Telephone (01978) 353522
e-mail : consult@brp2000.co.uk

Project	No.4 SPRING COTTAGES BRYMBO LL115DW
Drawing title	EXISTING SITE PLAN & SECTION
Architect	
Client	MR & MRS LLOYD
Scale	1:100@A1
Drawn	KMJ
Date	SEPT 2025
Checked	
39025W–0001	Revision A