
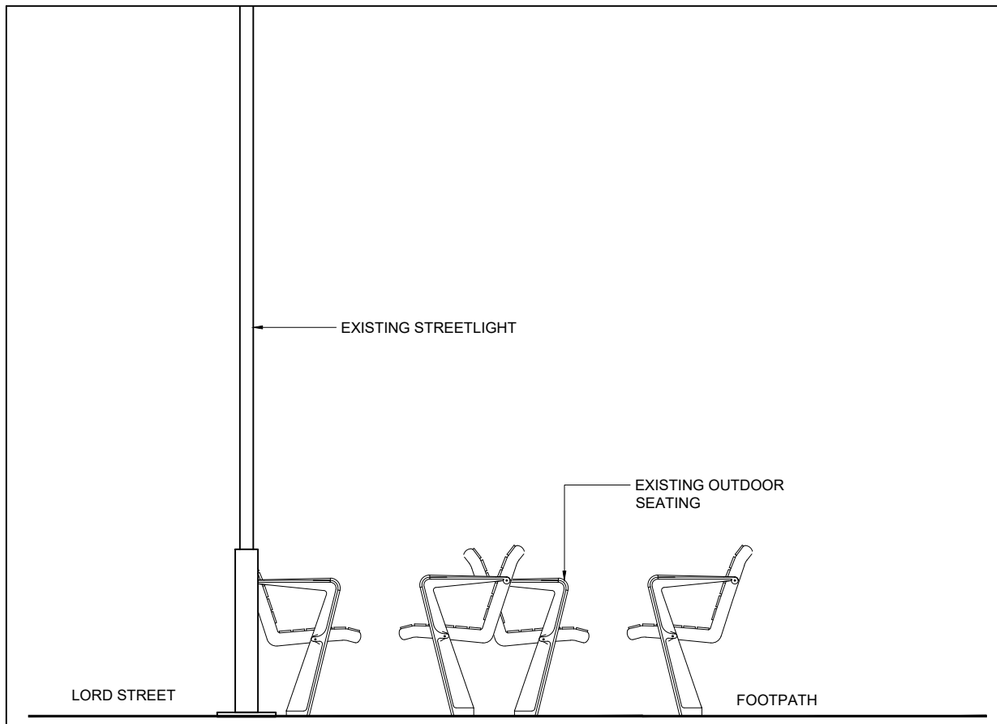


EXISTING FRONT ELEVATION
SCALE 1:50

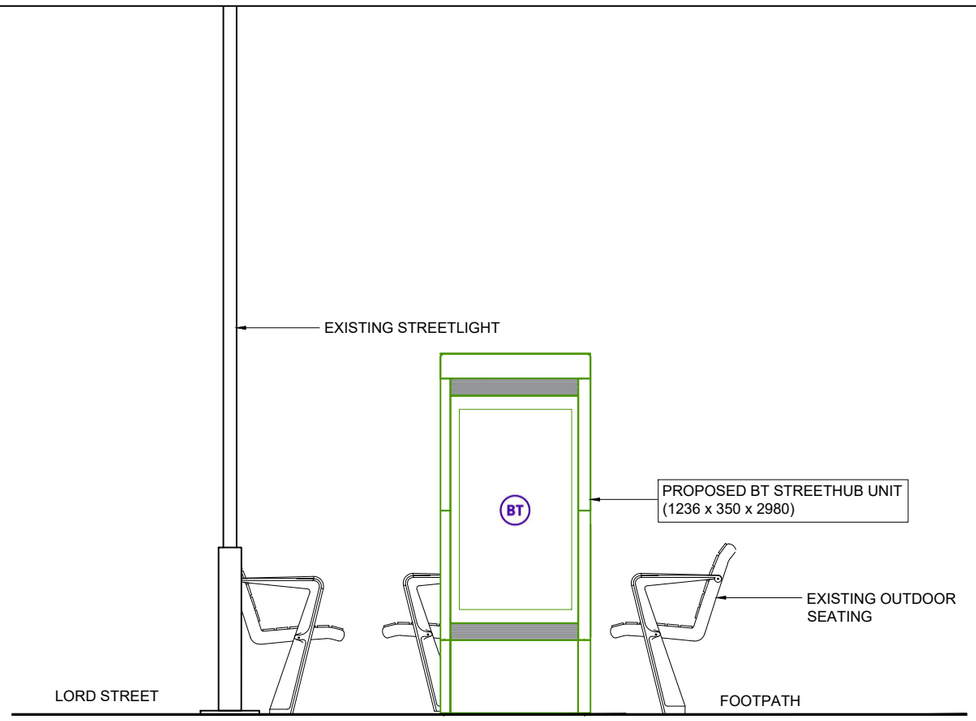

PROPOSED FRONT ELEVATION
SCALE 1:50

GENERAL NOTES


Use written dimensions only, do not scale from drawing. Use latest revision of all referenced information.

LAT 53.047217	LONG −2.995373

Rev	Date	Description	Drawn	Chkd
A	03-09-2025	New BT Streethub Structure	PSB	ABH



PROPOSED PHOTOMONTAGE
NTS

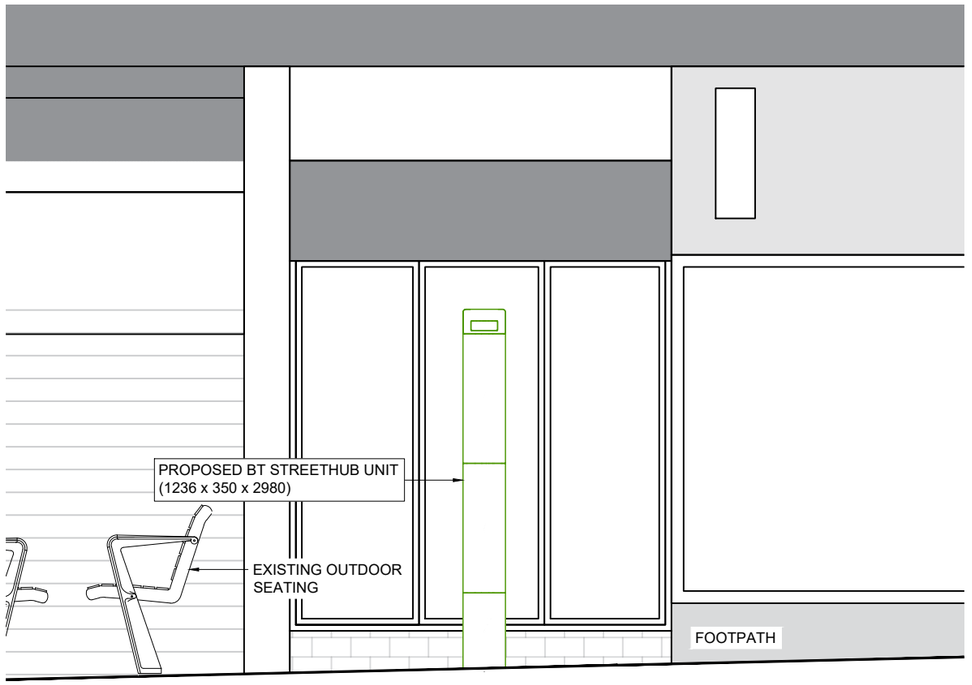

PROPOSED SIDE ELEVATION
SCALE 1:50

Drg Status
PLANNING

Cell No. & Name
3−WRE001

Site Name & Address
Pavement o/s 26 Lord Street, Wrexham, LL11 1LR

Drawing Title
SITE LOCATION MAPS

Scale	1:50	Date	03−09−2025
Drawn By	PSB	Checked By	ABH

Drawing Number	Revision
003	A

ORIGINAL DRAWING SIZE A3