

26 RUABON ROAD, WREXHAM.

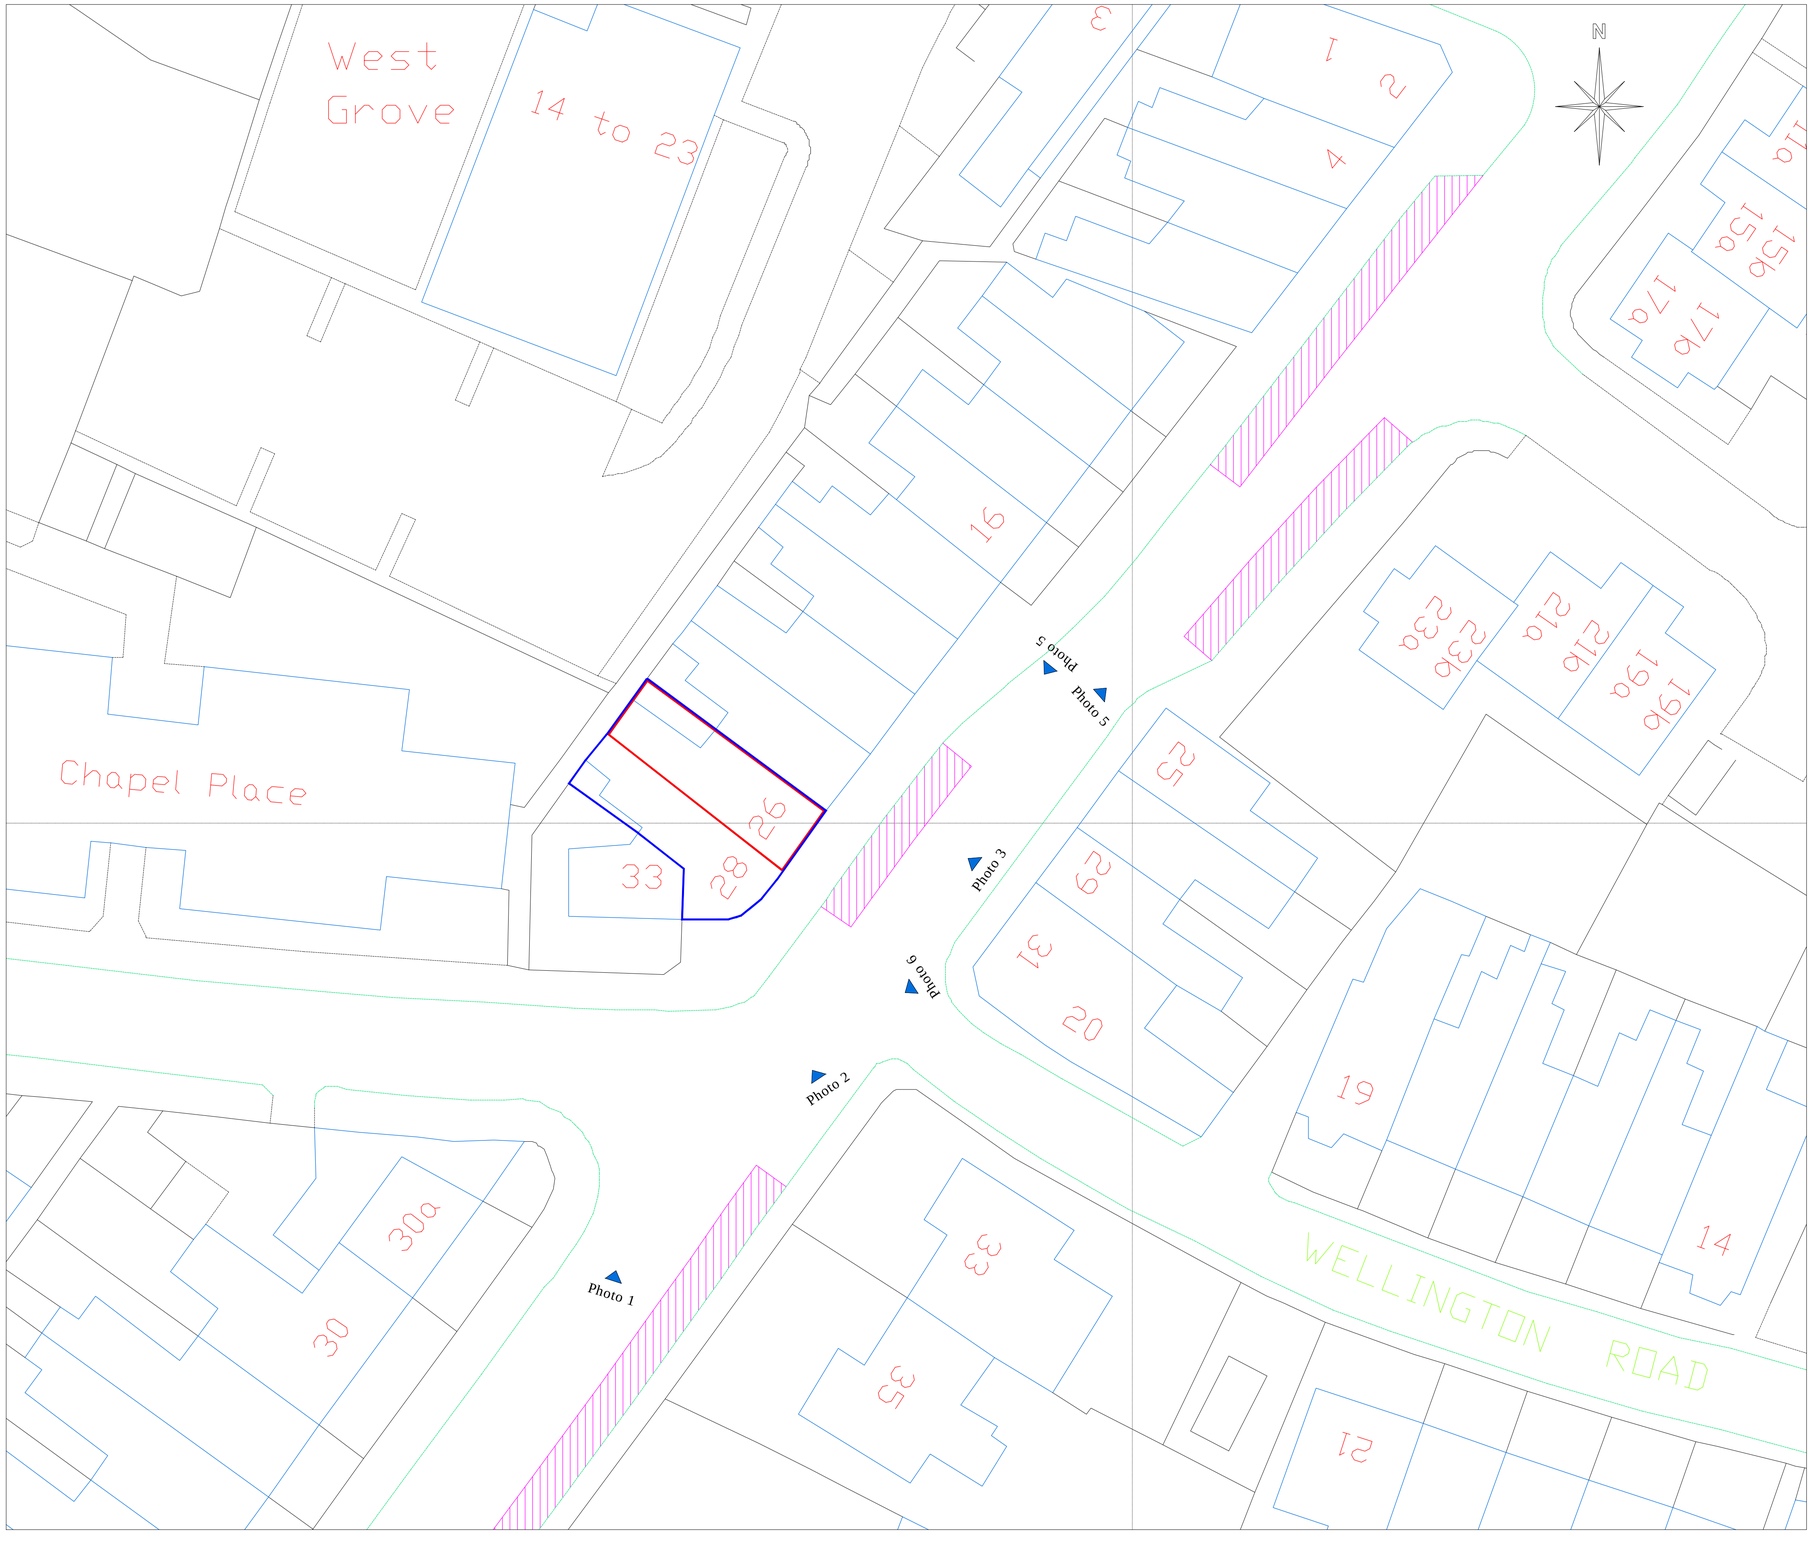

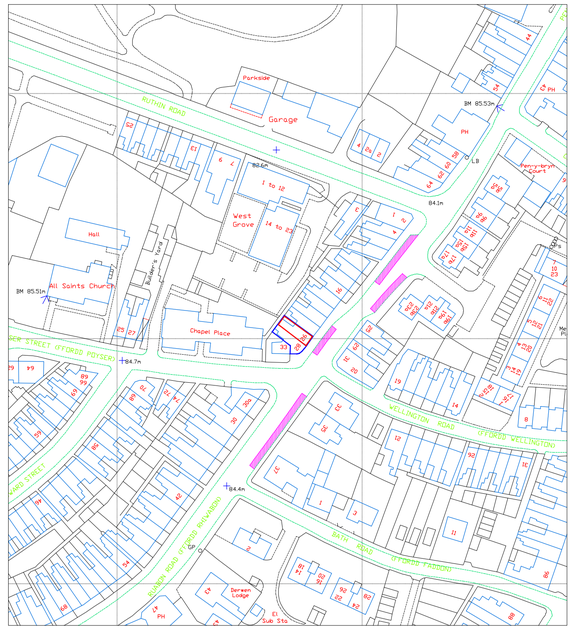

Location Plan
Scale 1:1250



Photo 1



Photo 2

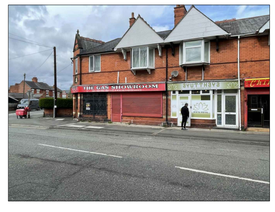


Photo 3



Photo 4



Photo 5



Photo 6

Indicates public parking spaces adjacent to application site.

Existing Site Plan
Scale 1:200

CULLIS
ARCHITECTURAL DESIGN

partner LABC

25 Sunningdale Close
Wrexham
LL13 9QU

M 07791 480768
E ajones540@btinternet.com

Client:	Mr. A. Buyukdeniz.
Drawing Title:	Existing Site & Location.
Job Title:	Proposed Coffee Shop to 26 Ruabon Road, Wrexham.
Date:	July 2025
Scale:	1:200 & 1:1250 at A1
Rev:	
Drg No:	PD321/01