
NORTH

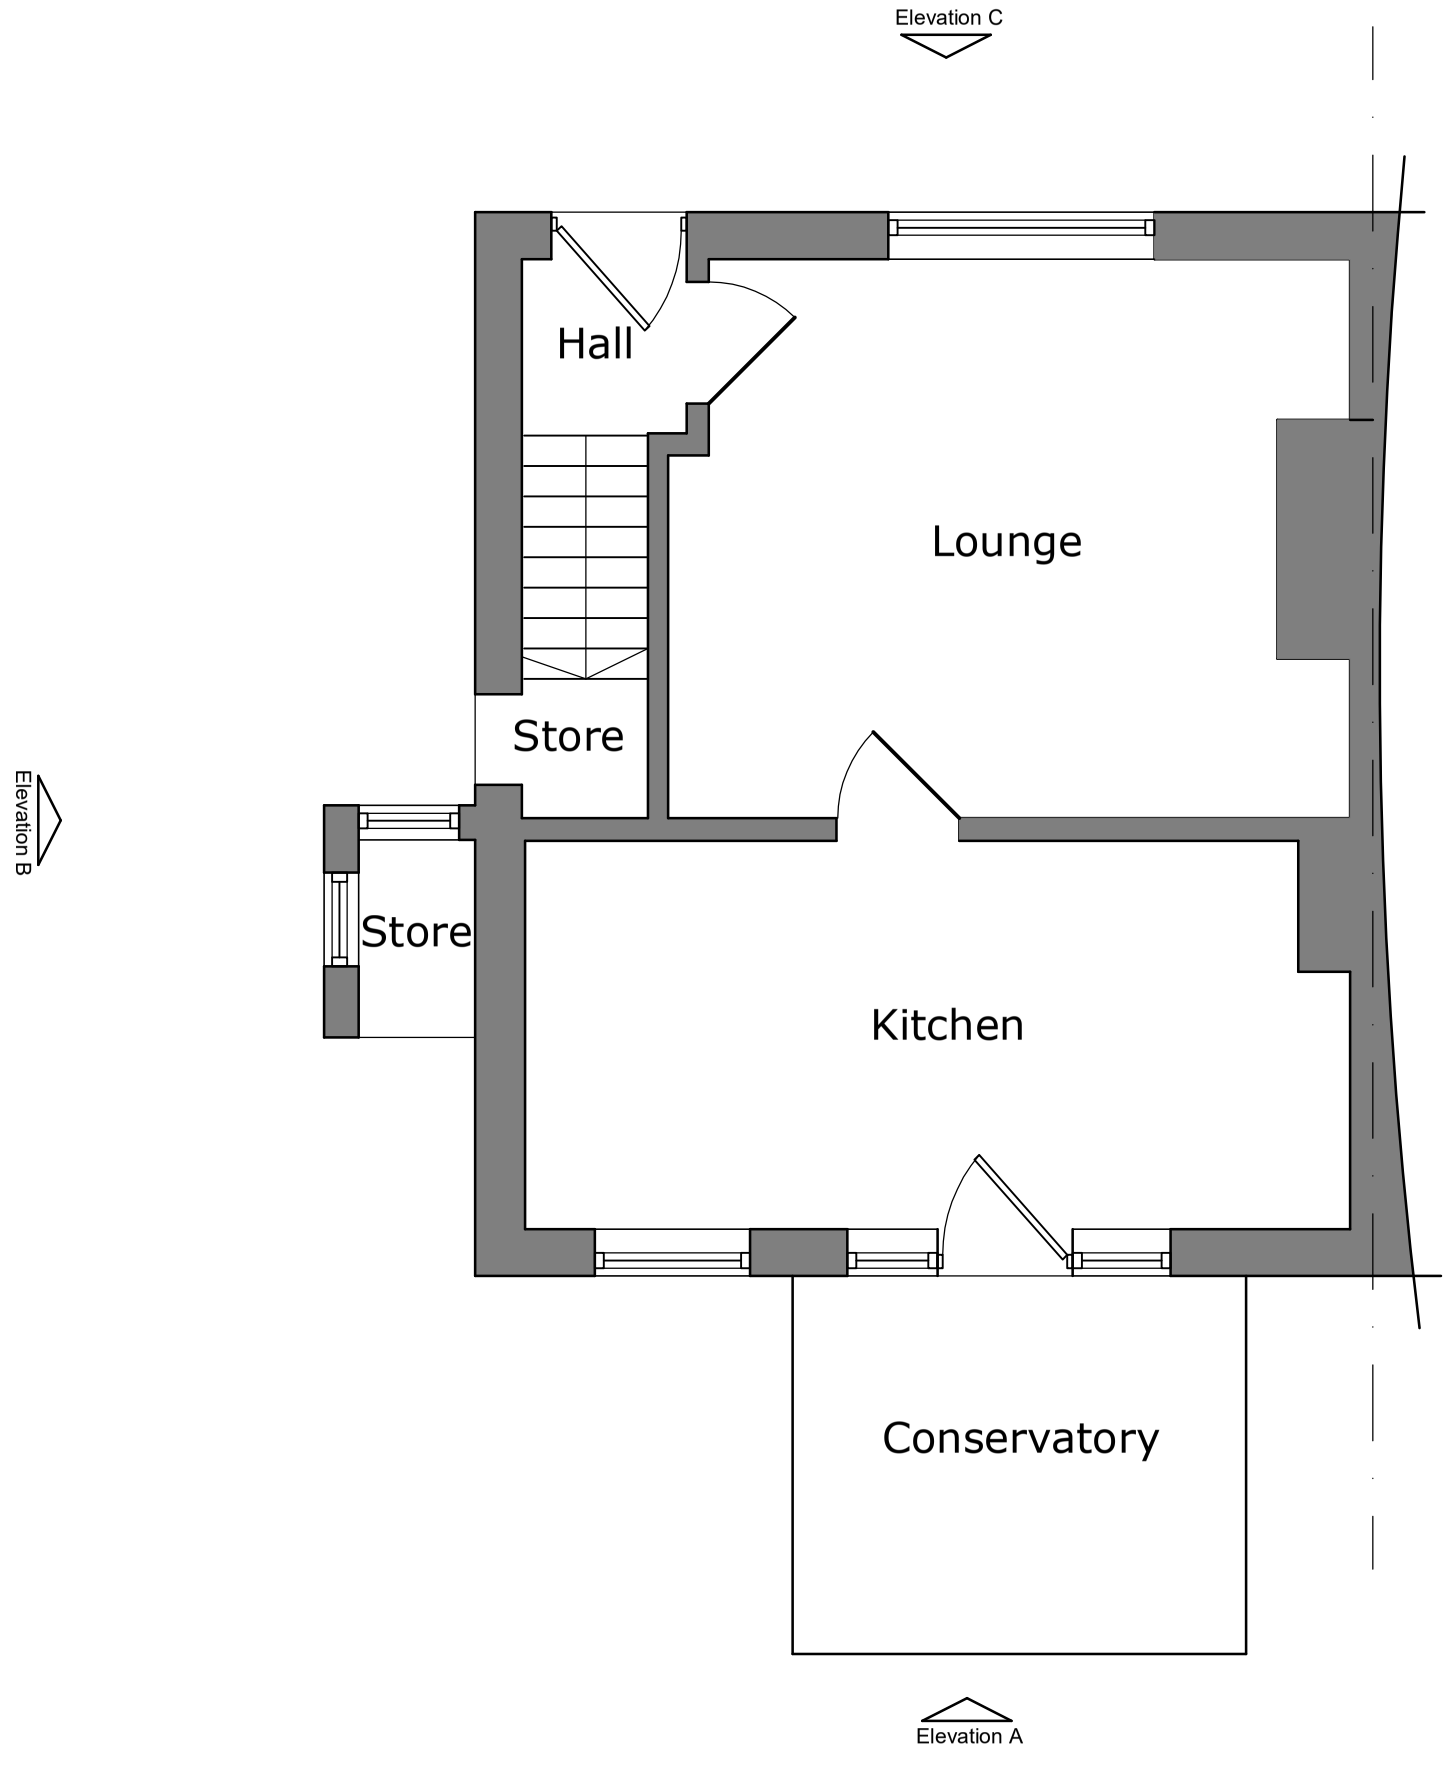


The Contractor must check all dimensions on site before commencing setting out works. Any discrepancies are to be reported immediately.

**DO NOT PROCEED IN THE EVENT OF A DISCREPANCY.**

**For planning application use only**

# PLANNING DRAWING

- 10/10/2025
Drawing Revisions

Project

**16 Maes Madoc**
**Acrefair**
**LL14 3HT**

Drawing Title

**Ground Floor Plan**
**As Existing**

| Drawing Number | Revision |
|---|---|
| 25-22-PL01 | - |

Scale 1:50 @ A3

Date Oct 25

- COPYRIGHT RESERVED