


proposed ground floor plan

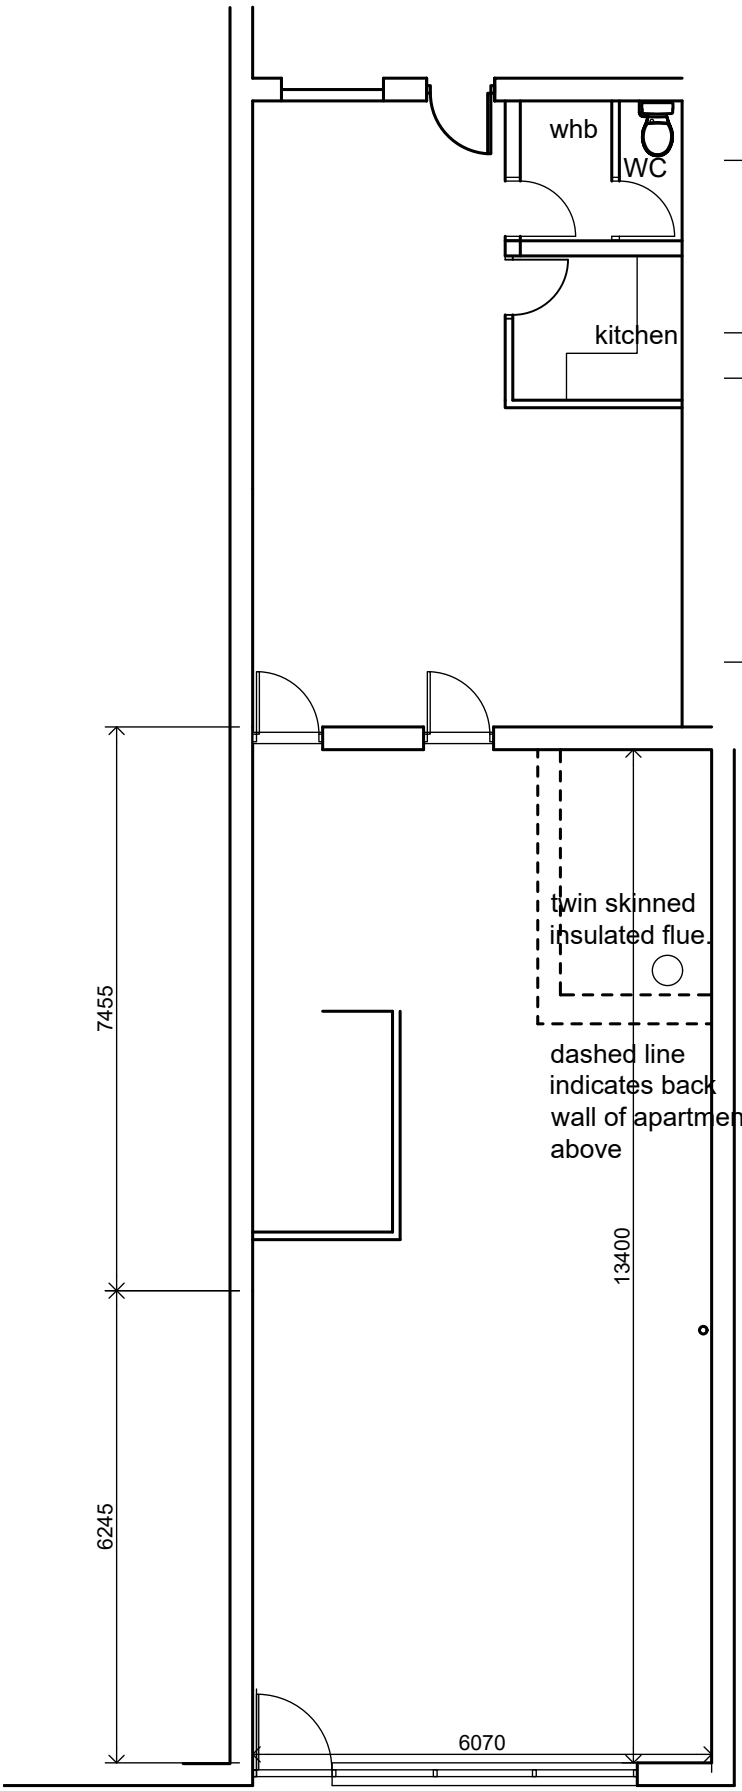

proposed rear elevation

Proposed change of use from ground floor
Class E to Sui Generis (hot food takeaway)
at
1A New High Street, Ruabon, Wrexham
for
MALLARD PROPERTIES (NO2) LTD

Date	Oct 25
File Ref	D-25-14
Drawing Nr.	pl-03

N

Proposed Plans @ a4 scale 1:100

David Mc Kinley
Architectural Consultant
16 Tarlum Road, Omagh, BT78 5QQ
Tel: 07754155390