
Dimensions are to be checked on site. Do not scale from drawings. Report discrepancies to the Architect.

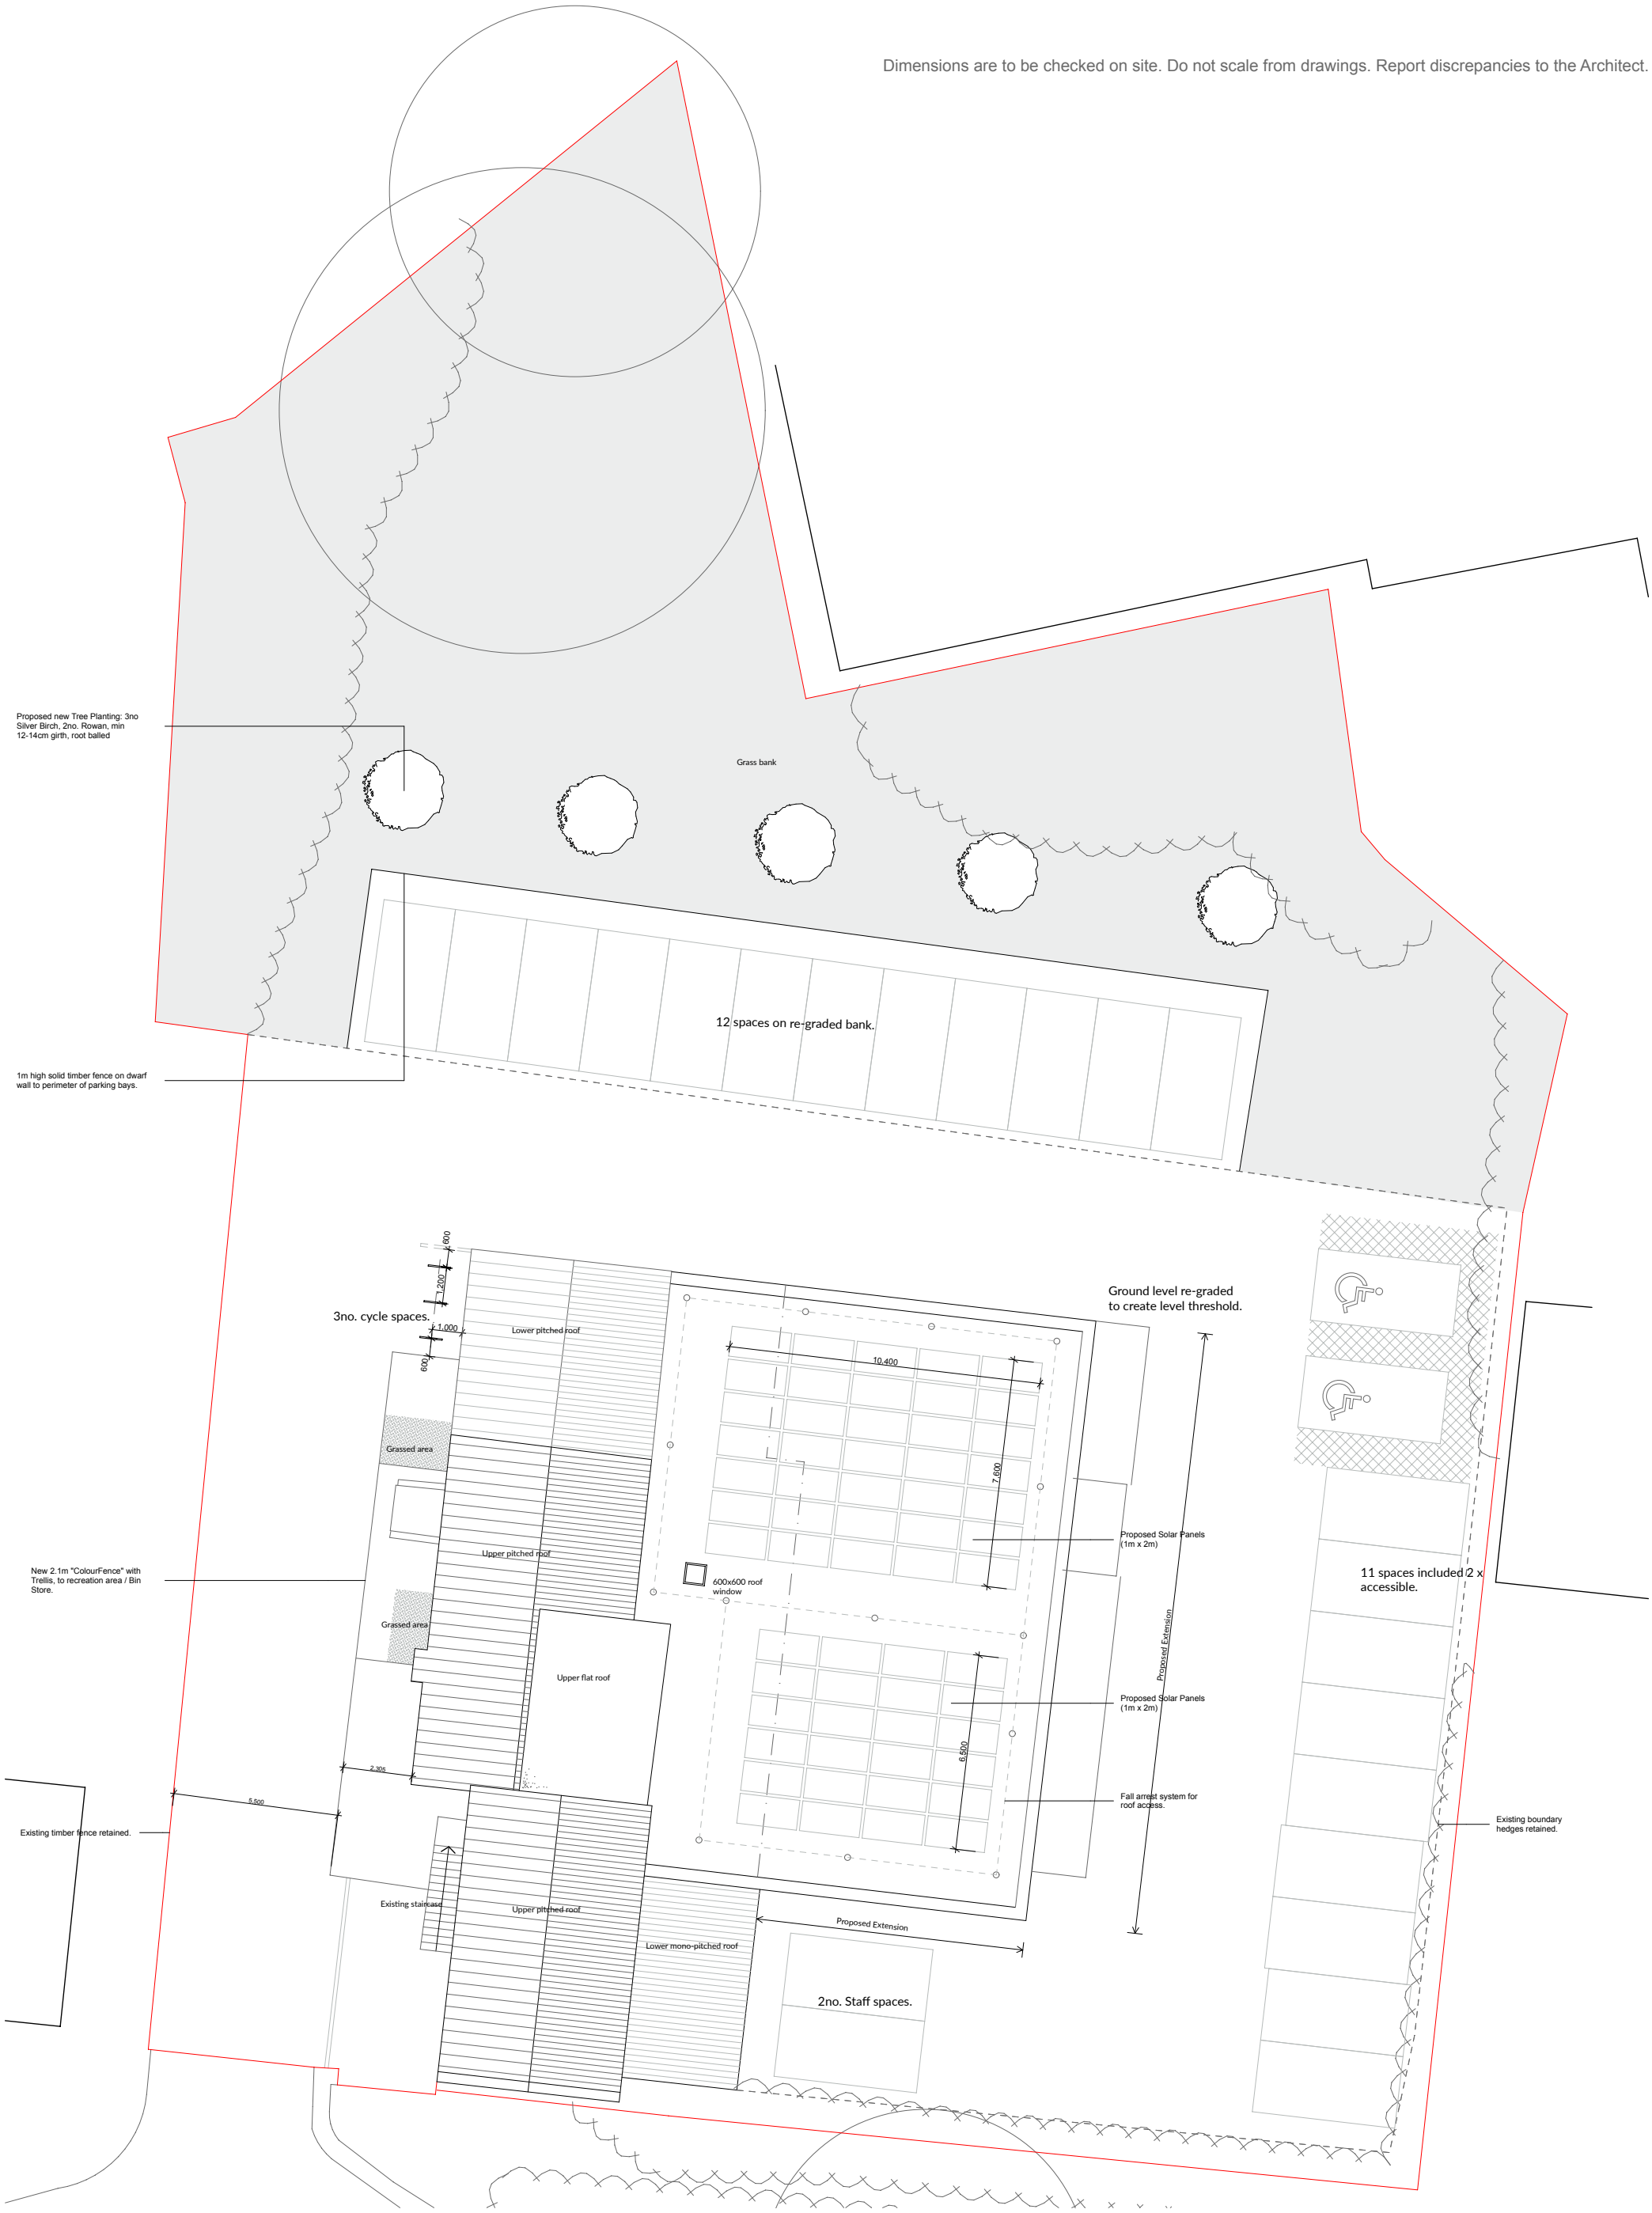

Proposed Block / Roof Plan

N

Revisions:
May '23: P02 - Solar Array on new roof updated.
July '25: P03 - Extension reduced and external layout updated to suit.
Sept '25: P04 - Tree Planting added.
Oct '25: P05 - Dimensions to cycle stands added.

Prince Architects
25 Wendover Avenue
Liverpool
L17 4LG
0151 7271384
ben@princearchitects.co.uk
www.princearchitects.co.uk

Project:	Client:	Title:
Vets Clinic Wrexham Extension & Refurb	Animal Trust	Proposed Block & Roof Plan

Size:	Proj. No:	Dwg No:	Rev:	Purpose:
A3	21.003	L(04)003	P04	Planning
	Scale: 1:200	Date: March '23	Drawn / Chk: BP	