
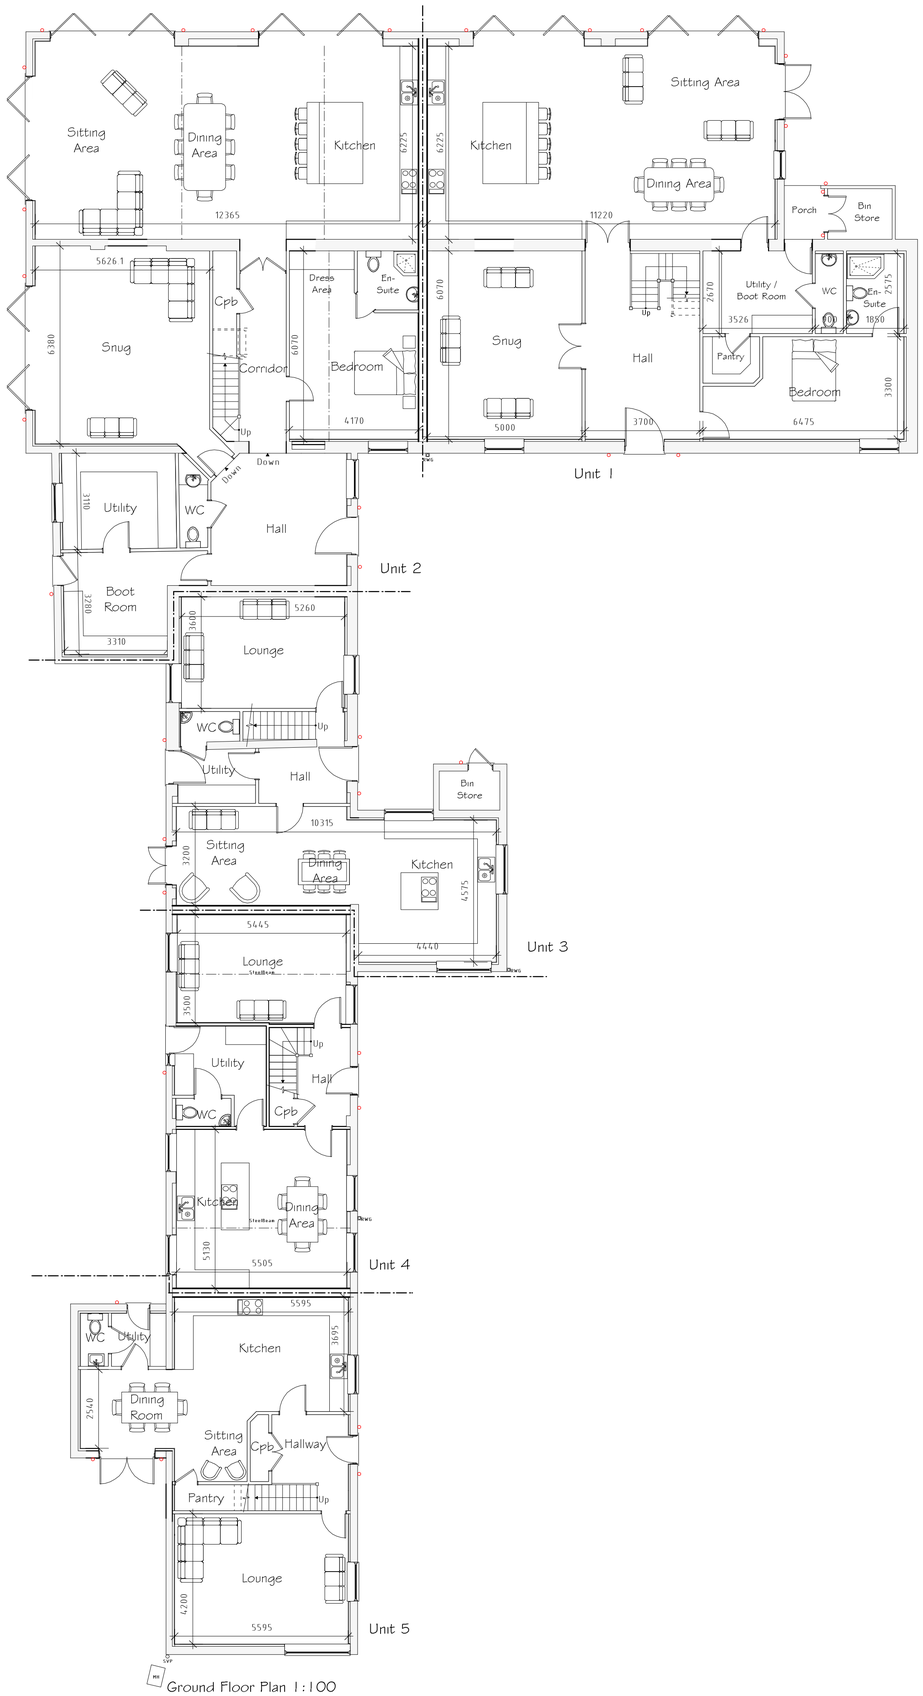


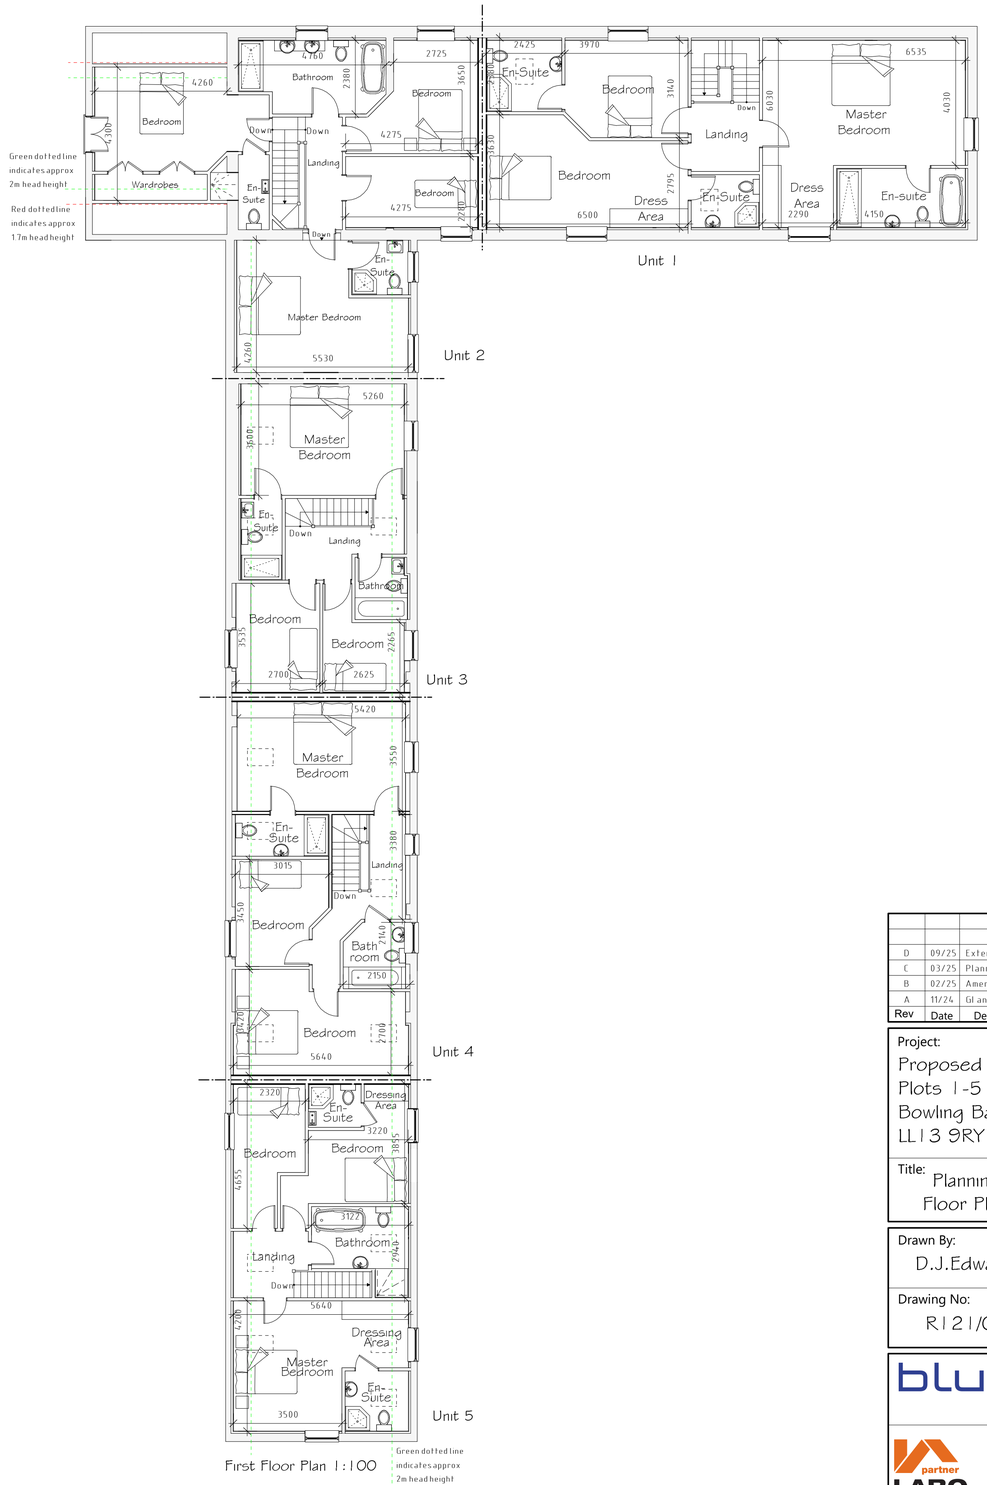

Rev	Date	Detail	Initial
D	09/25	External lighting points added	D.J.E.
C	03/25	Planning Amends	D.J.E.
B	02/25	Amended GI Statement	D.J.E.
A	11/24	GI and NBB added to Plan	D.J.E.

Project:
Proposed Alterations to, Plots 1-5 Lower Farm, Bowling Bank, Wrexham LL13 9RY

Title: Planning: Floor Plans

Scale: (A1) 1:100


Drawn By: D.J.Edwards

Date: March 2023

Drawing No: R121/006

Sheet: 1 of 2

blueprint architectural services
partner LABC
Office 3K4,
Redwither Business Tower,
Wrexham. LL13 9XT
Tel: 01978 356500
www.blueprintarchitectural.com
© copyright all rights reserved

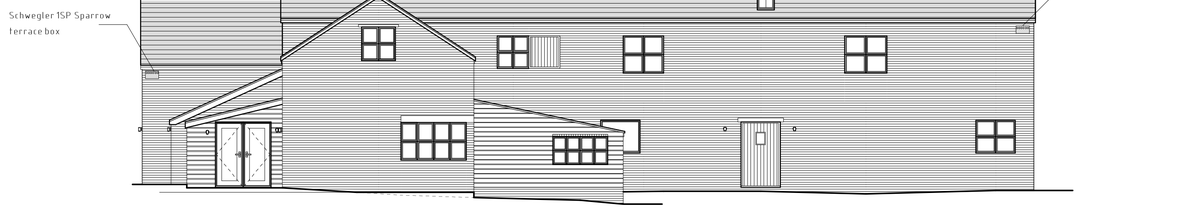


South Elevation 1:100




Position of proposed External lights which are to be Knightsbridge Wall LBK or similar with downlight only to produce light spillage as noted on elevations. Positions of external lights may vary on site.



Schwegler 1SP Sparrow terrace box to be fitted upon completion of the development.

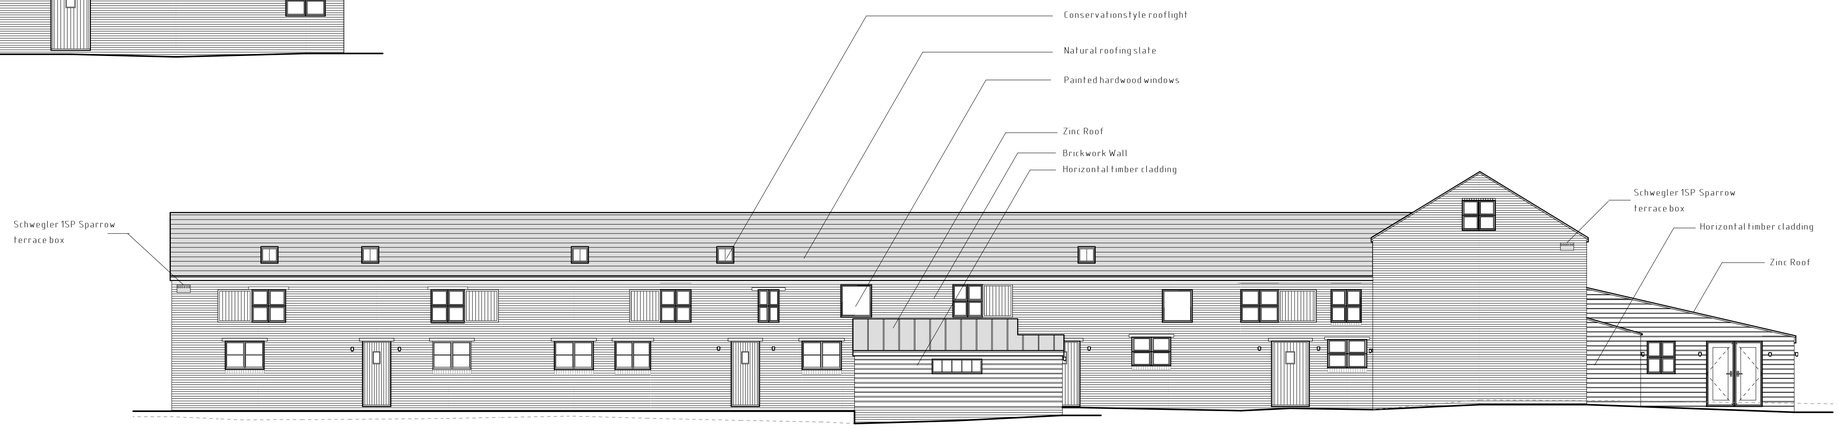

East Elevation 1:100

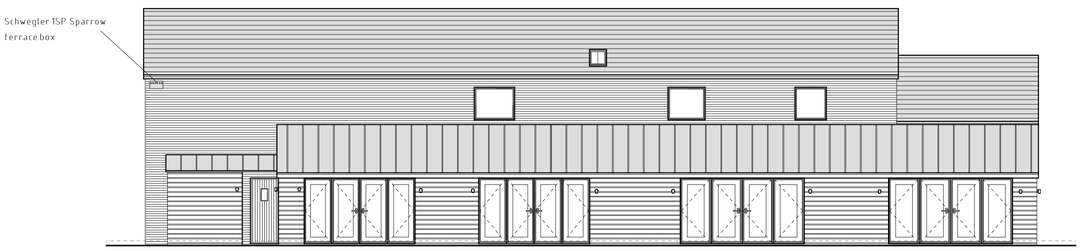

North Elevation 1:100



West Elevation 1:100

Rev	Date	Detail	Initial
D	09/25	External lighting points added	D.J.E.
C	03/25	Planning Amends	D.J.E.
B	02/25	Amended GI Statement	D.J.E.
A	11/24	GI and NBB added to Plan	D.J.E.

Project:
Proposed Alterations to, Plots 1-5 Lower Farm, Bowling Bank, Wrexham LL13 9RY

Title: Planning: Elevations

Scale: (A1) 1:100

Drawn By: D.J.Edwards

Date: March 2023

Drawing No: R121/006

Sheet: 2 of 2

blueprint
architectural services

partner LABC

Office 3K4,
Redwither Business Tower,
Wrexham. LL13 9XT
Tel: 01978 356500
www.blueprintarchitectural.com

© copyright all rights reserved