
A3

Do not scale from this drawing for construction purposes. Check all dimensions on site before setting out. This drawing is copyright and may not be reproduced without permission of the owner.

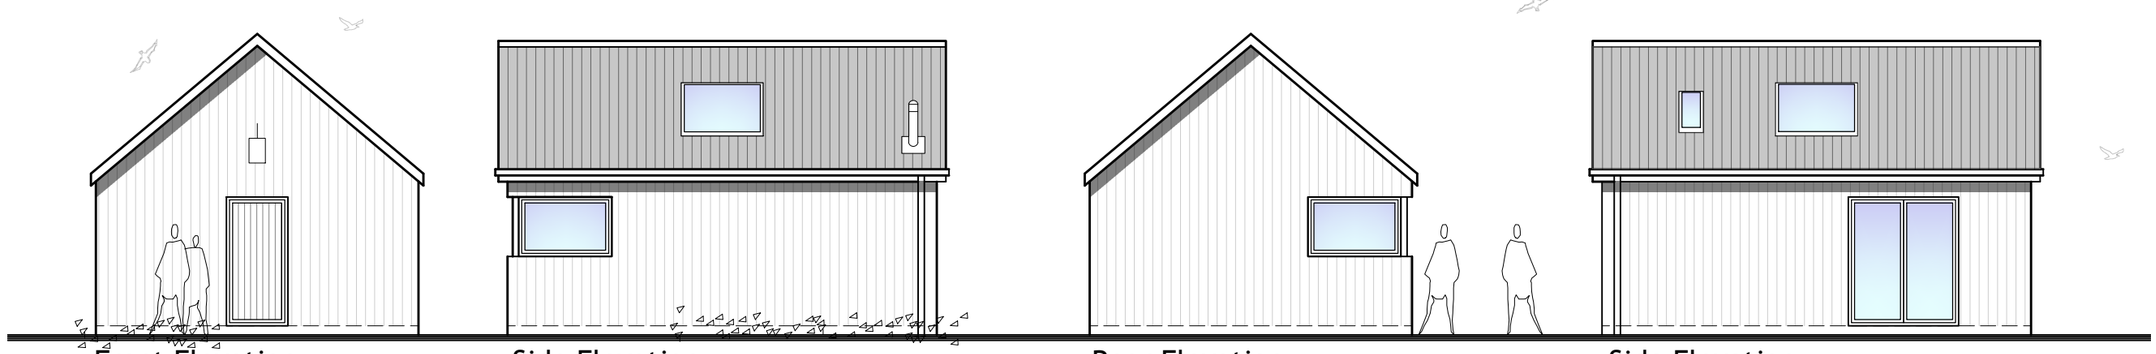


Front Elevation


Side Elevation

Rear Elevation

Side Elevation

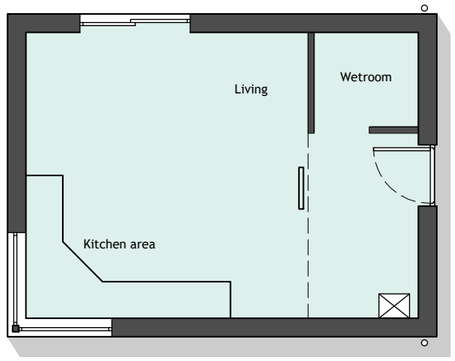

Ground Floor plan

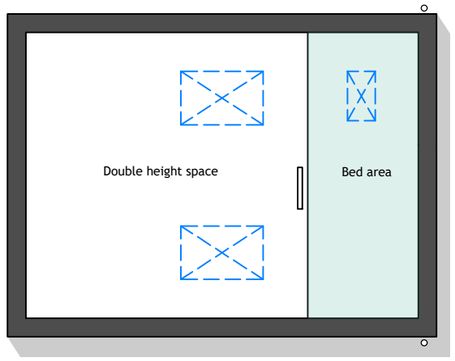

Mezzanine plan

Revn.	Description.	Date.

HEAL
PLANNING APPEALS

Hooper Enterprise Associates Ltd
St. Mary's Place, Shrewsbury, Shropshire. SY1 1DZ.

Project:

Croft Cottage, Penygelli Road, Coedpoeth, Wrexham, LL11 3RW

Title:

Elevations & Plans

Date: Oct 2025

Scale: 1:100

Drawing No: HP-CC-03

Copyright © 2025 Heal Planning Appeals