
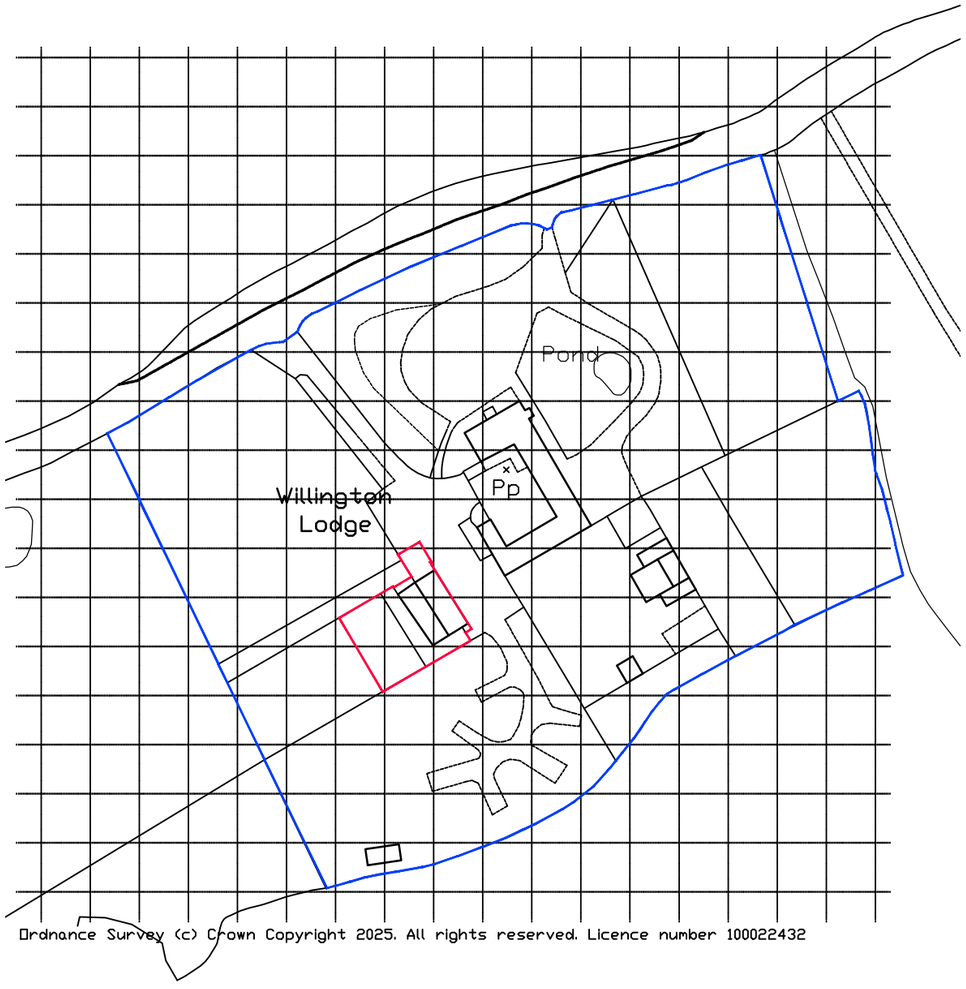


Location Plan - scale 1:1250 @ a3

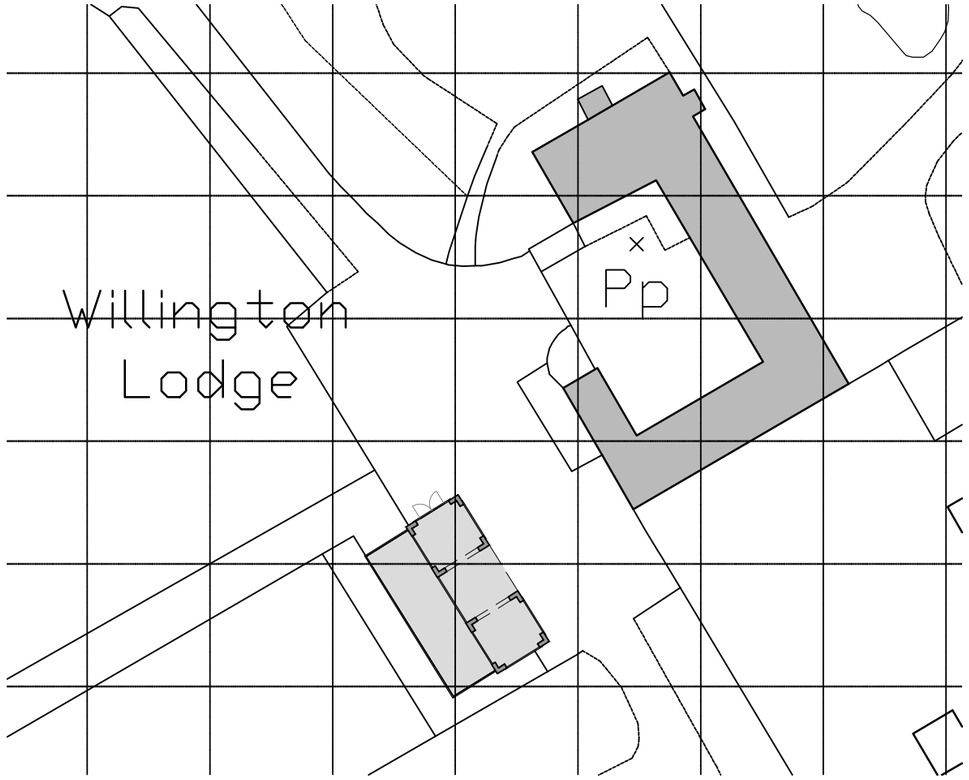


Existing Site Plan - scale 1:500 @ a3

2no. car parking spaces

new converted barn to residential dwelling

patio to new dwelling

private garden to new dwelling

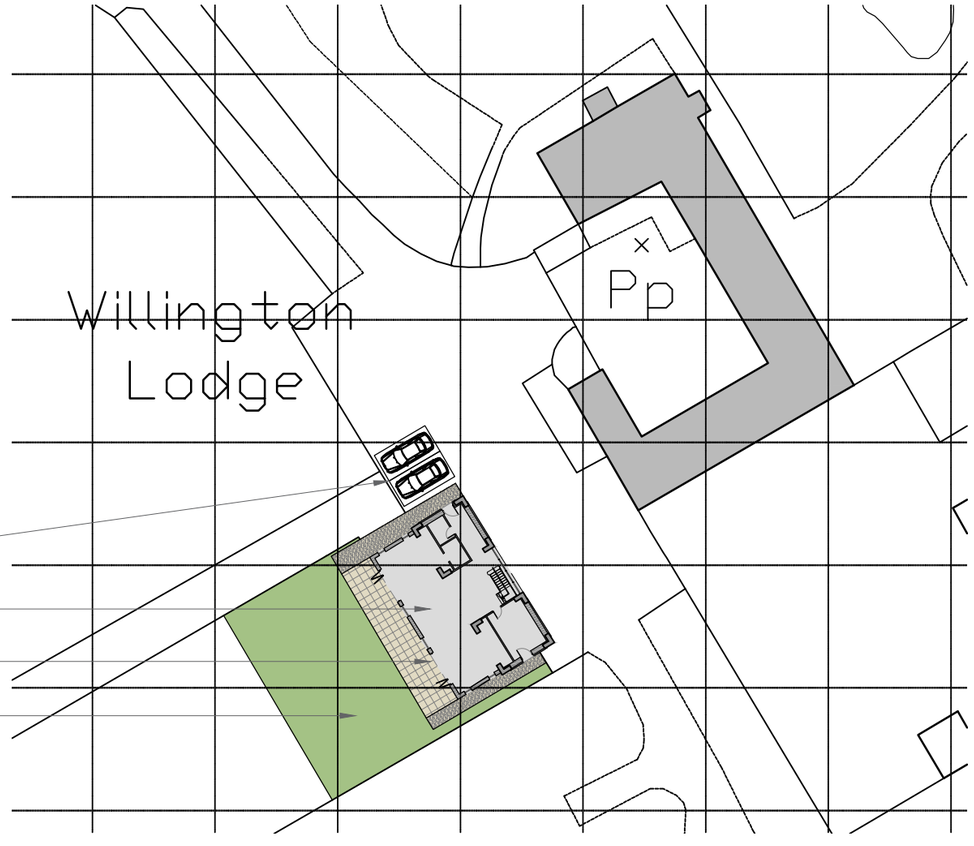

Proposed Site Plan - scale 1:500 @ a3

Abigail Owen ARCHITECTS

abigailowenarchitects.co.uk

abigail@abigailowenarchitects.co.uk

07484 102 411

PROJECT No.	A2252
PROJECT	Coach House
ADDRESS	Coach House Willington Lodge Horsemans Green SY13 3BZ

TITLE	Location and Site Plans
DRAWING No.	PL01
REVISION	A
STATUS	Planning
SCALE	1:1250 & 1:500 @ a3

REV No.	DESCRIPTION	DATE
A	amends as per council comments	17.10.25

N

1m 2m 3m 4m 5m

This drawing is the property of Abigail Owen Architects Limited. It shall not be copied, in part or whole, without prior consent of Abigail Owen Architects.