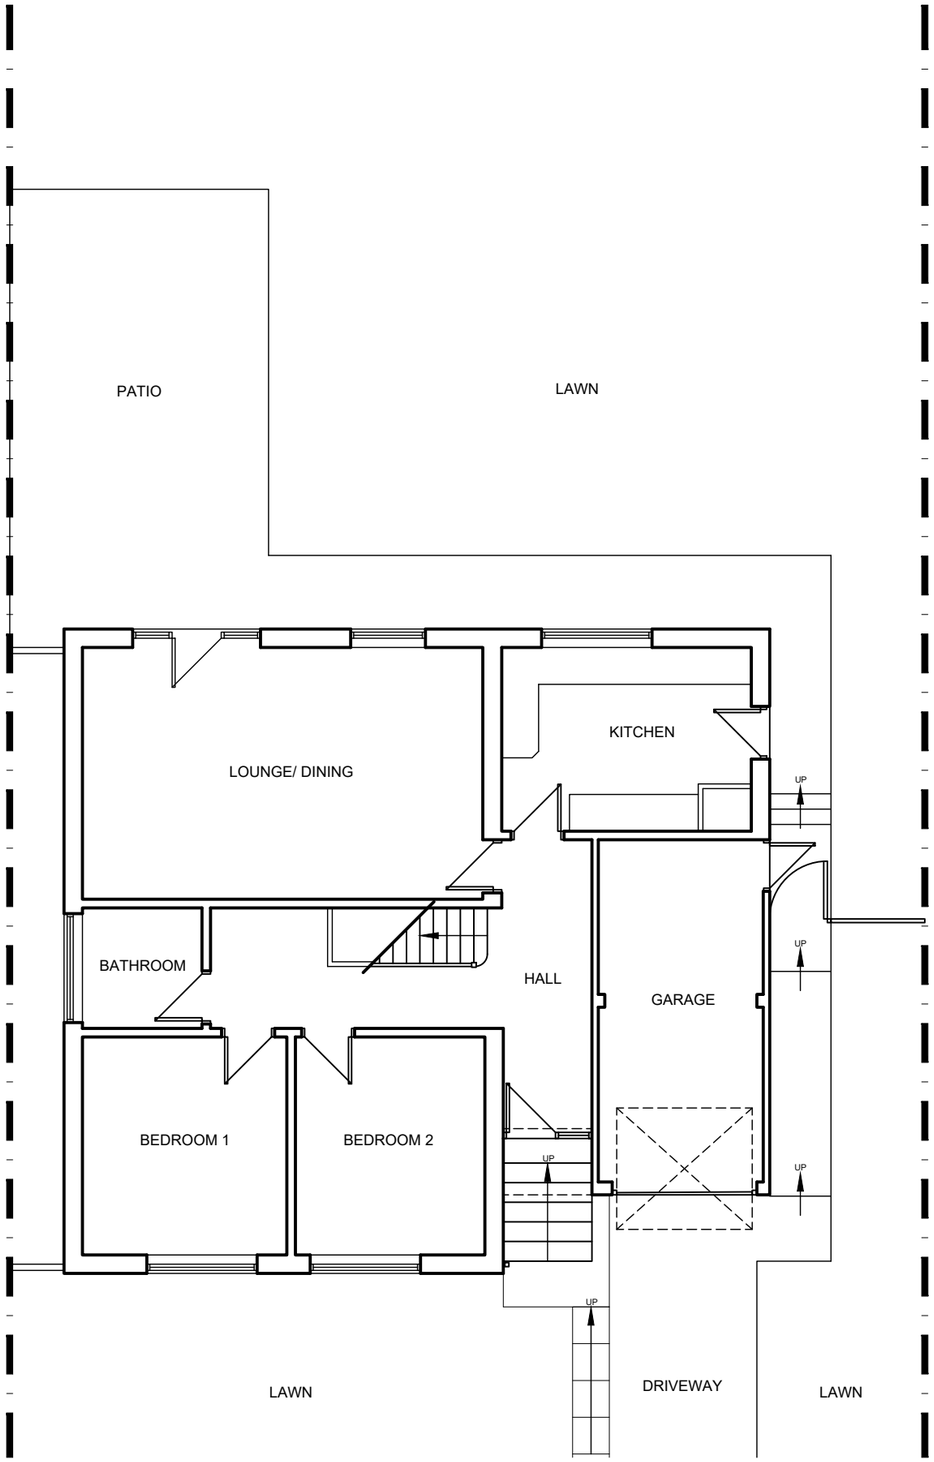


GROUND FLOOR PLAN

MR & MRS A. MARTIN

45 HUNTSMAN'S CORNER
WREXHAM

SURVEY DRAWING
EXISTING FLOOR PLAN

Date:	Scale:
10.06.25	1:100

Drg No:	Revision:
S01	