
Architects Copyright ©




Proposed Front Elevation

1:50

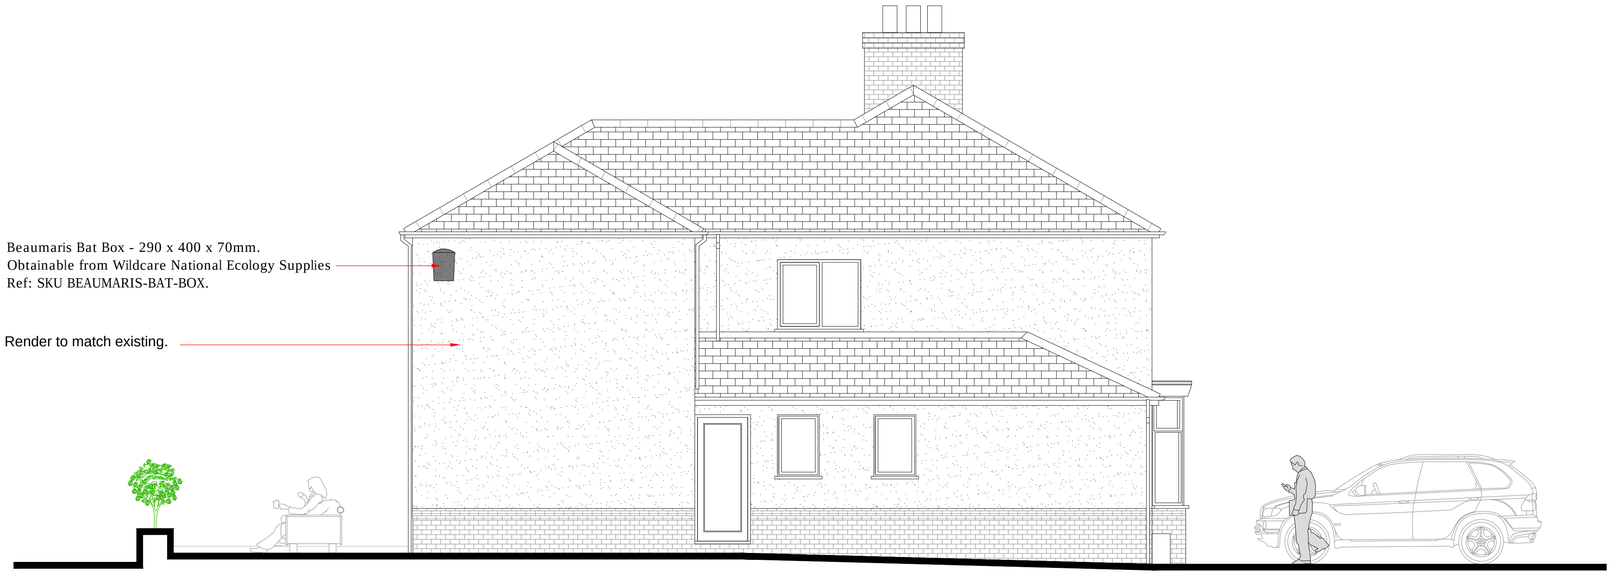

Proposed Side Elevation

1:50

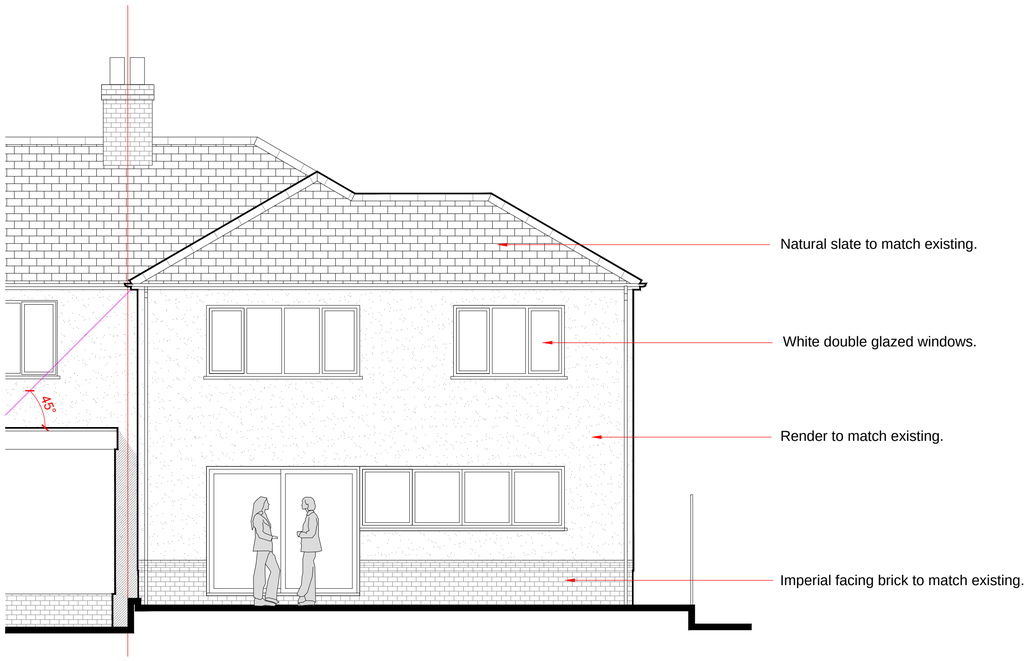

Proposed Rear Elevation

1:50

CULLIS
ARCHITECTURAL DESIGN
LABC partner
25 Sunningdale Close
Wrexham
LL13 9QU
M 07791 480768
E ajones540@btinternet.com

Client: Mr. & Mrs. Ellis.

Drawing Title: Proposed Elevations.

Job Title: Proposed Alterations to Denton, Chester Road, Rossett, Wrexham.

Date:	Scale:	Rev:	Drg No:
Oct 2025	1:50 at A1		PD333/05