




A South East Elevation
1 : 50

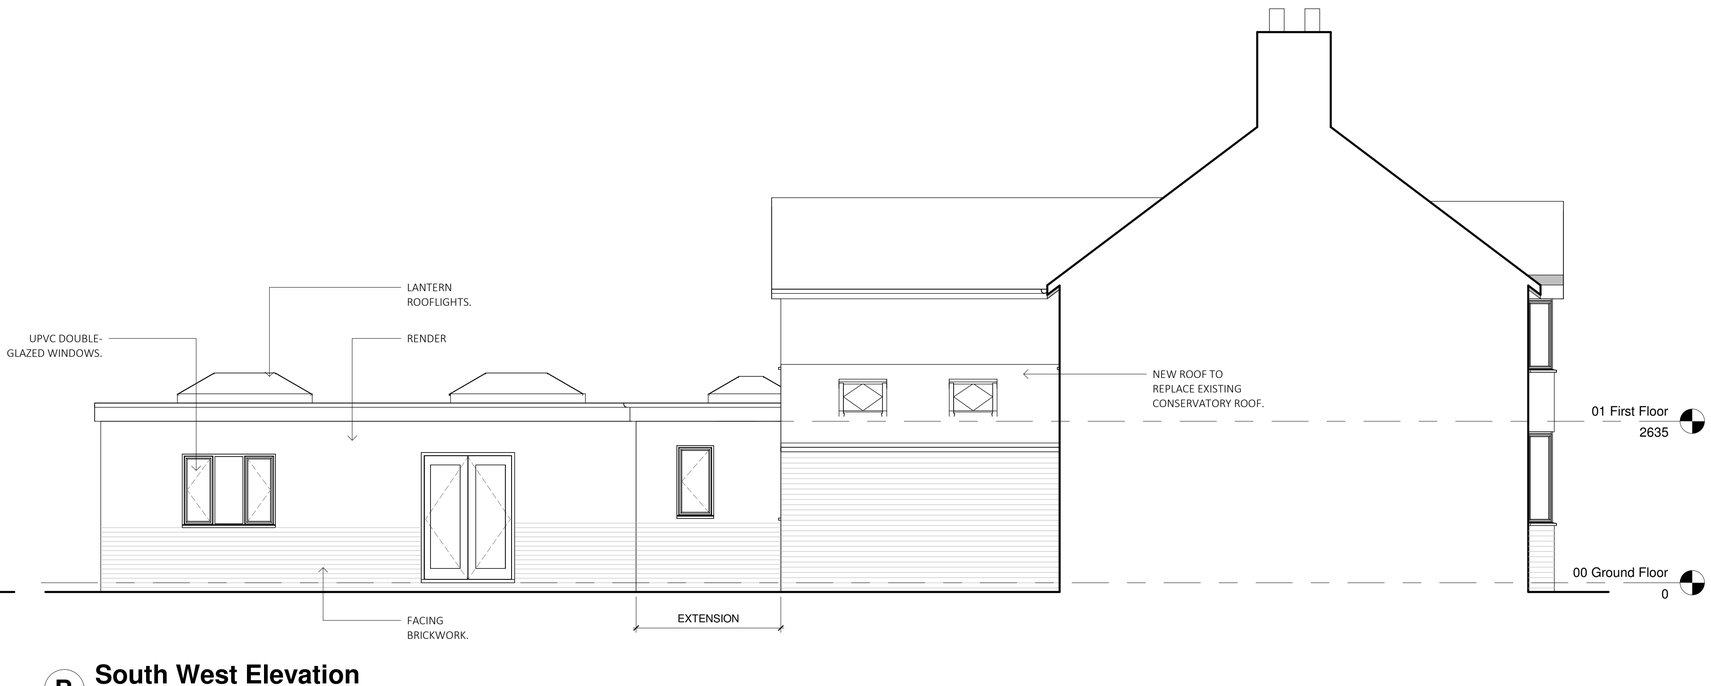

B South West Elevation
1 : 50

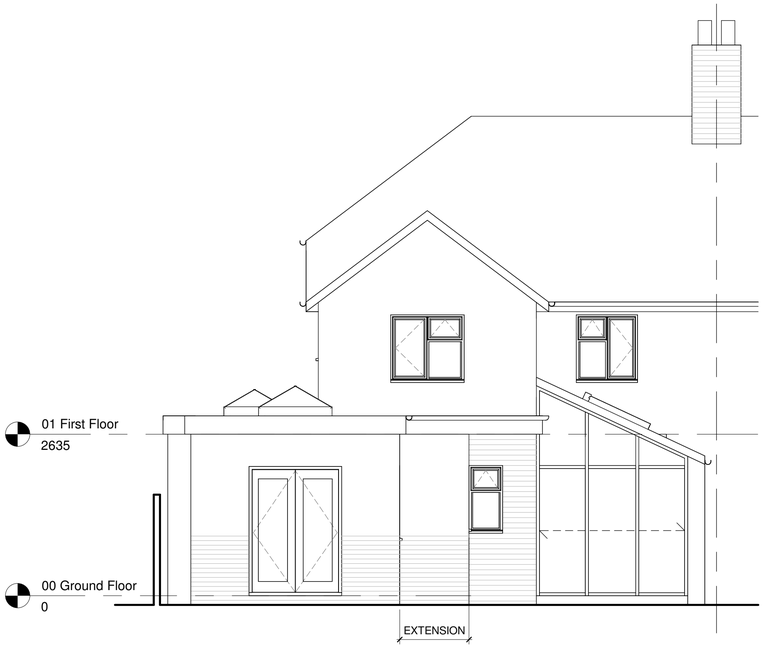

C North West Elevation
1 : 50

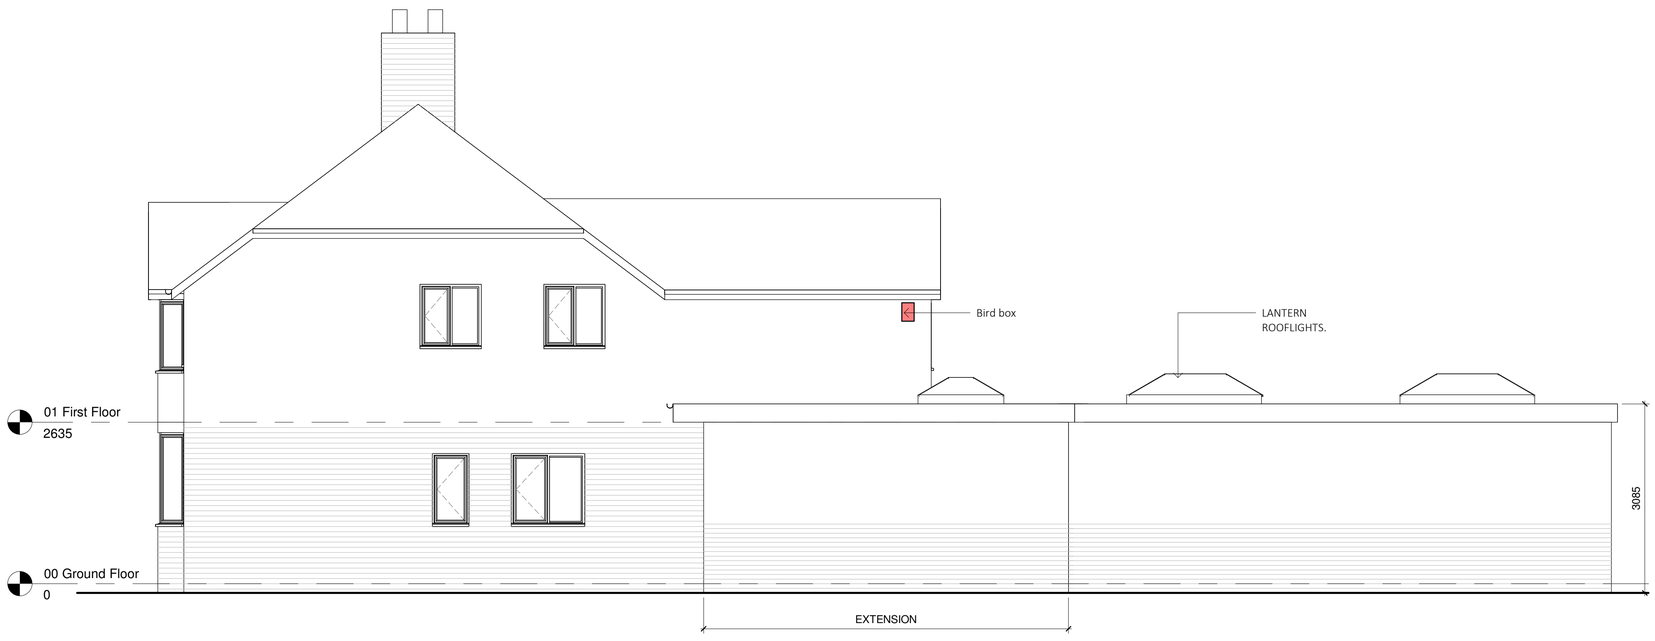

D North East Elevation
1 : 50

ARKIFY LTD.
36 Plas Tirion, Nant Parc,
Wrexham, LL14 1UR
07543968690
gerain@arkify.co.uk
www.arkify.co.uk

0m 1m 2m 3m 4m 5m

Project:	31 Box Lane, Wrexham				
Title:	Proposed Elevations				
Scale @ A1:	1 : 50	Scale @ A3:	1:100	Author: GE	Date: 10/06/25
Project Ref:	25-23		Drawing No: A300		Rev. B