

Architects Copyright ©

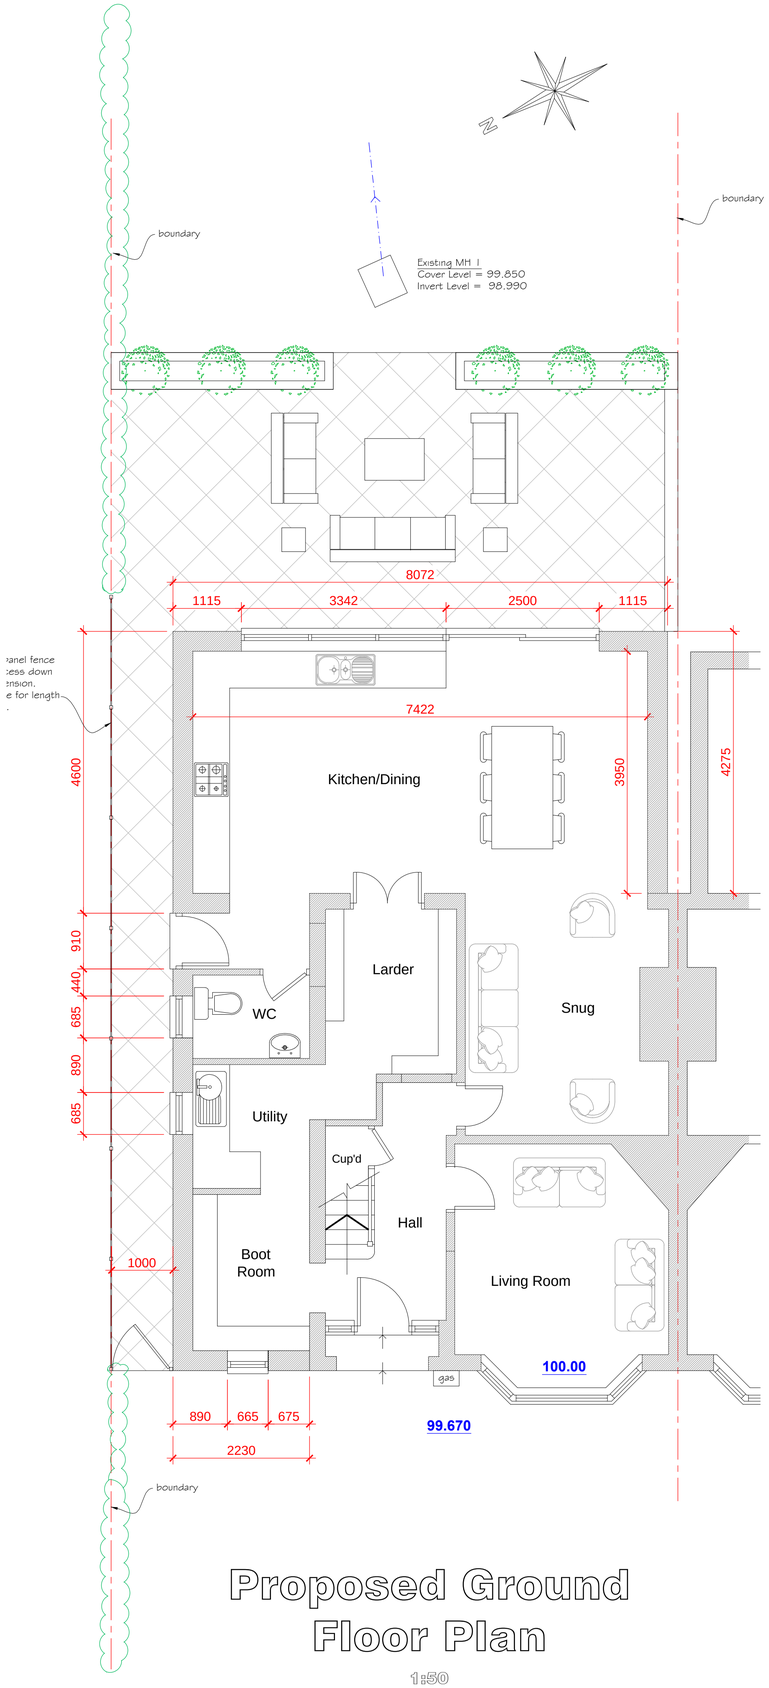


Proposed Ground Floor Plan

1:50

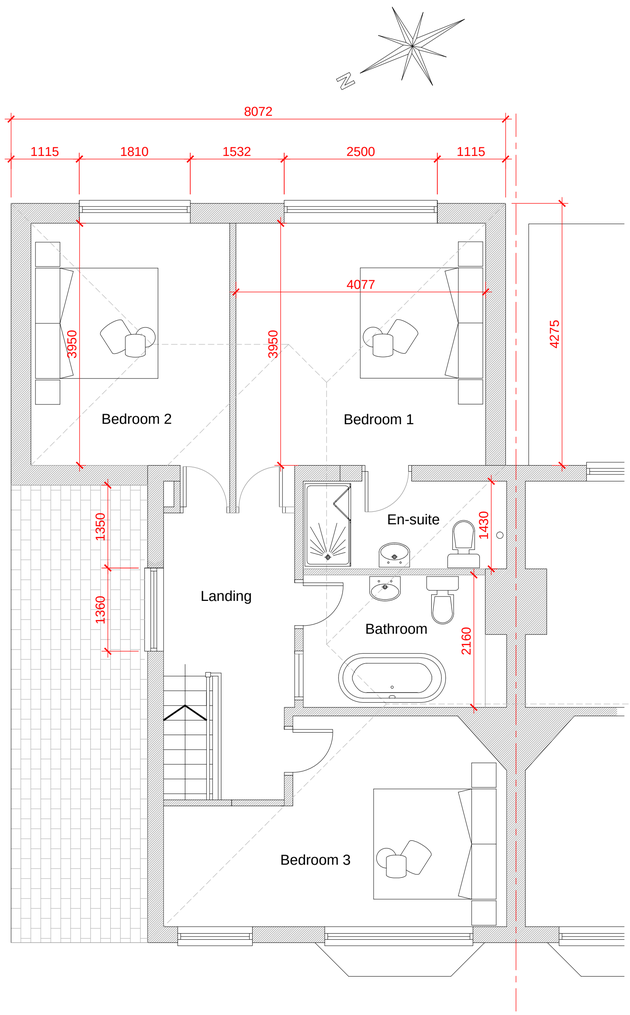

Proposed First Floor Plan

1:50

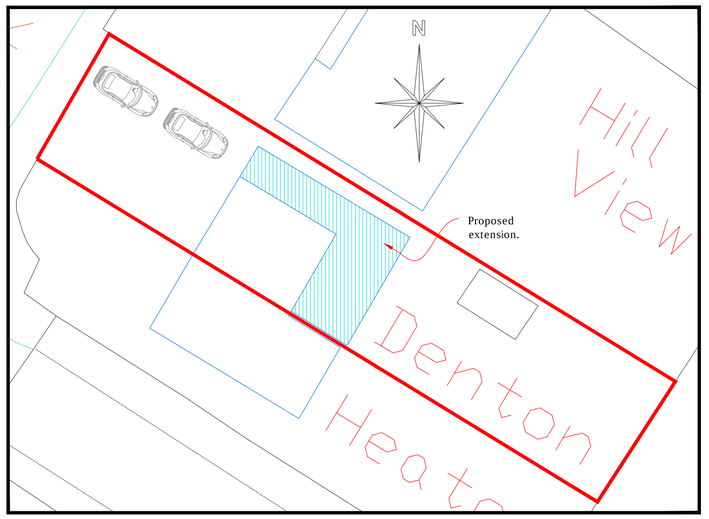

Proposed Site Plan
Scale 1:200

CULLIS
ARCHITECTURAL DESIGN
25 Sunningdale Close
Wrexham
LL13 9QU
M 07791 480768
E ajones540@btinternet.com

partner LABC

Client: Mr. & Mrs. Ellis.

Drawing Title: Proposed Floor Plans.

Job Title: Proposed Alterations to Denton, Chester Road, Rossett, Wrexham.

Date:	Scale:	Rev:	Drg No:
Oct 2025	1:50 at A1		PD333/04