

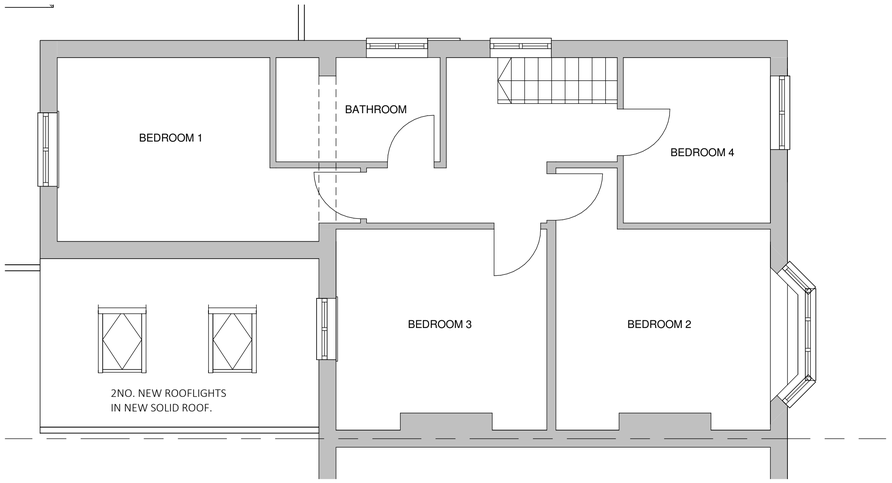


Proposed First Floor Plan
1 : 50

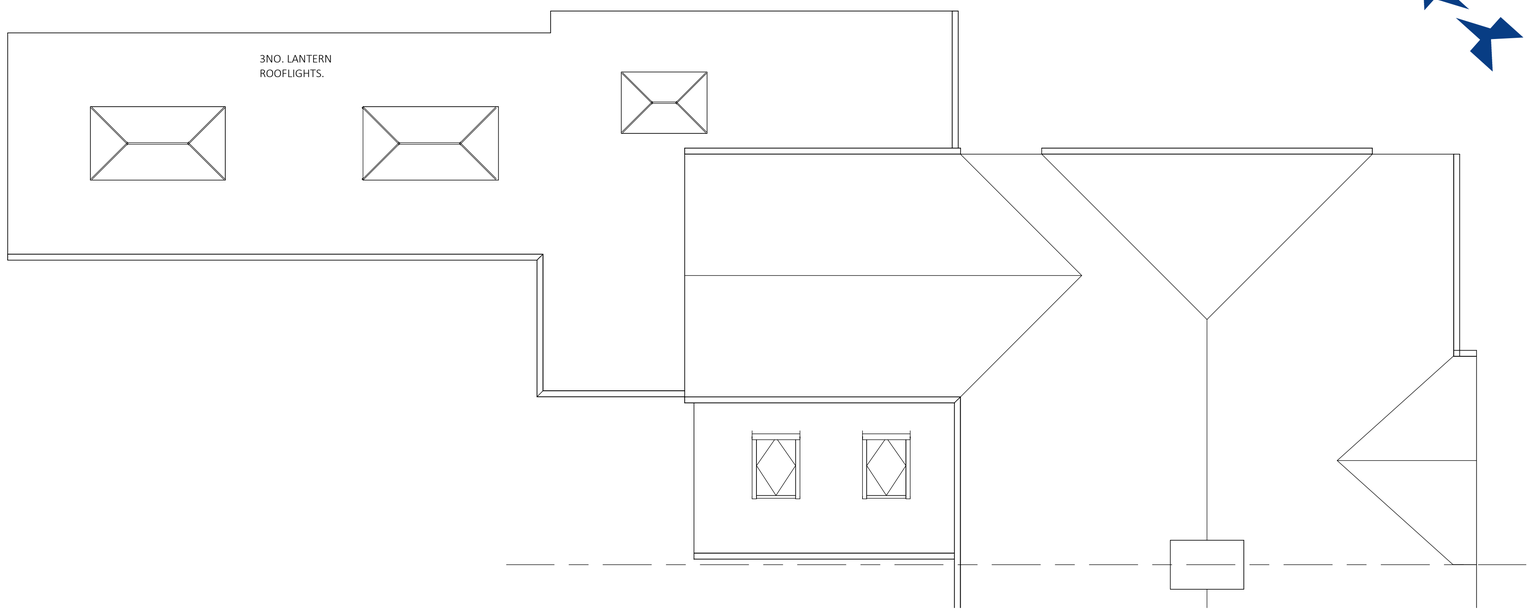

Proposed Roof Plan
1 : 50

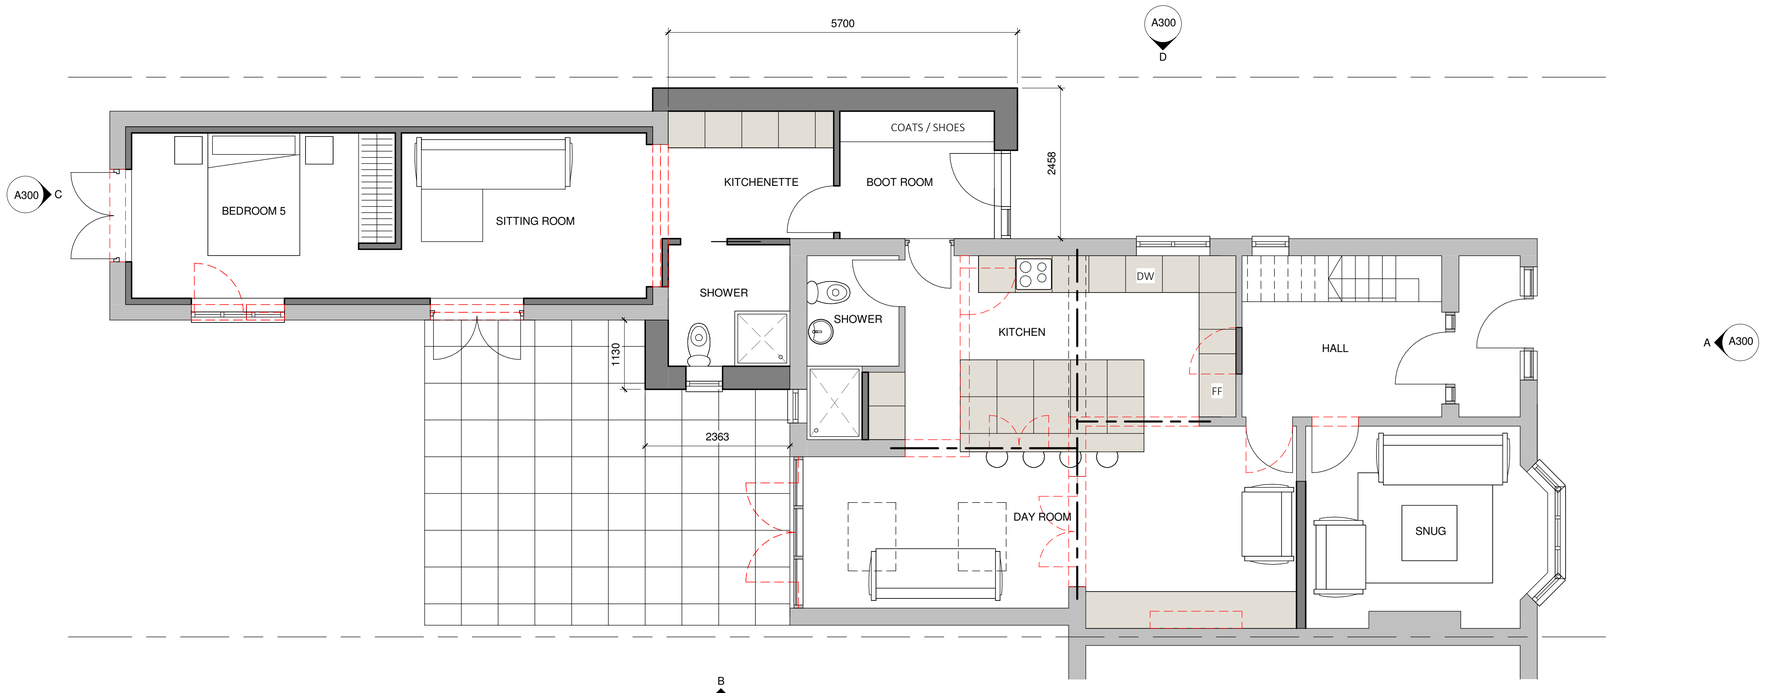

Proposed Ground Floor Plan
1 : 50

0m 1m 2m 3m 4m 5m

ARKIFY

ARKIFY LTD.,
36 Plas Tirion, Nant Parc,
Wrexham, LL14 1UR
07543969690
gerraint@arkify.co.uk
www.arkify.co.uk

Project:	31 Box Lane, Wrexham				
Title:	Proposed Floor Plans				
Scale @ A1:	1 : 50	Scale @ A3:	1:100	Author: GE	Date: 10/04/25
Project Ref:	25-23	Drawing No:	A102	Rev.	B