
Architects Copyright ©



Site Plan
Scale 1:200

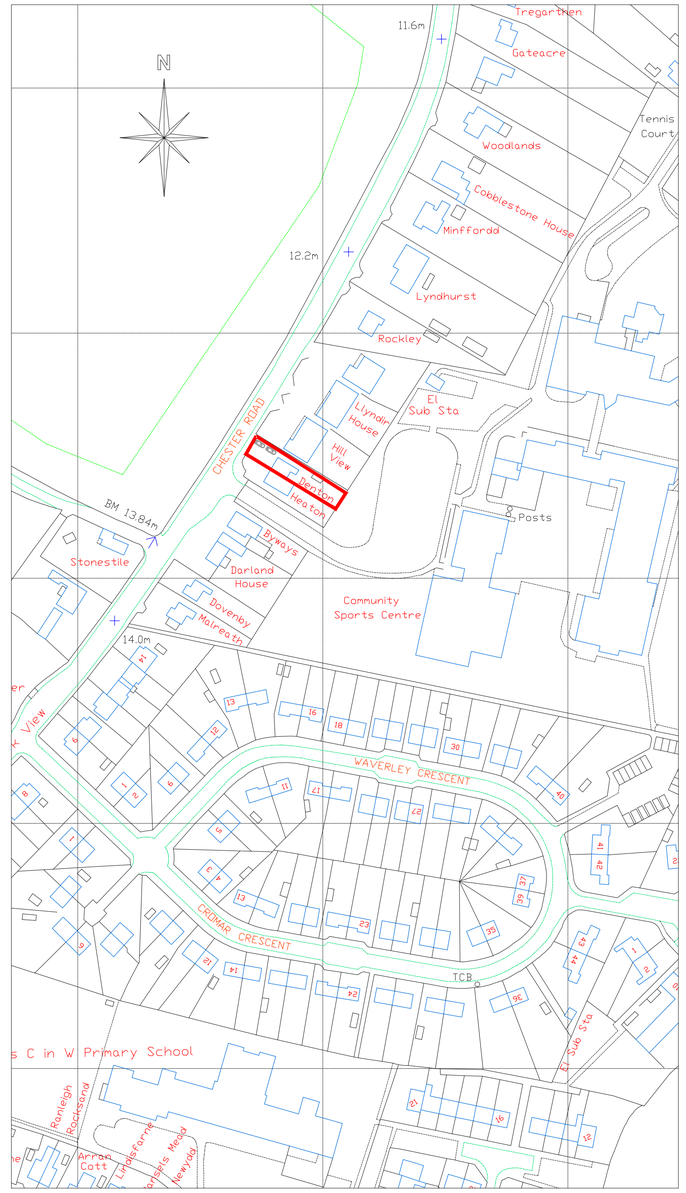

Location Plan
Scale 1:1250

CULLIS
ARCHITECTURAL DESIGN
25 Sunningdale Close
Wrexham
LL13 9QU
M 07791 480768
E ajones540@btinternet.com

LABC partner

Client: Mr. & Mrs. Ellis.

Drawing Title: Existing Site and Location Plan.

Job Title: Proposed Alterations to Denton, Chester Road, Rossett, Wrexham.

Date:	Scale:	Rev:	Org No:
Oct 2025	1:1250 & 1:200 at A1		PD333/01