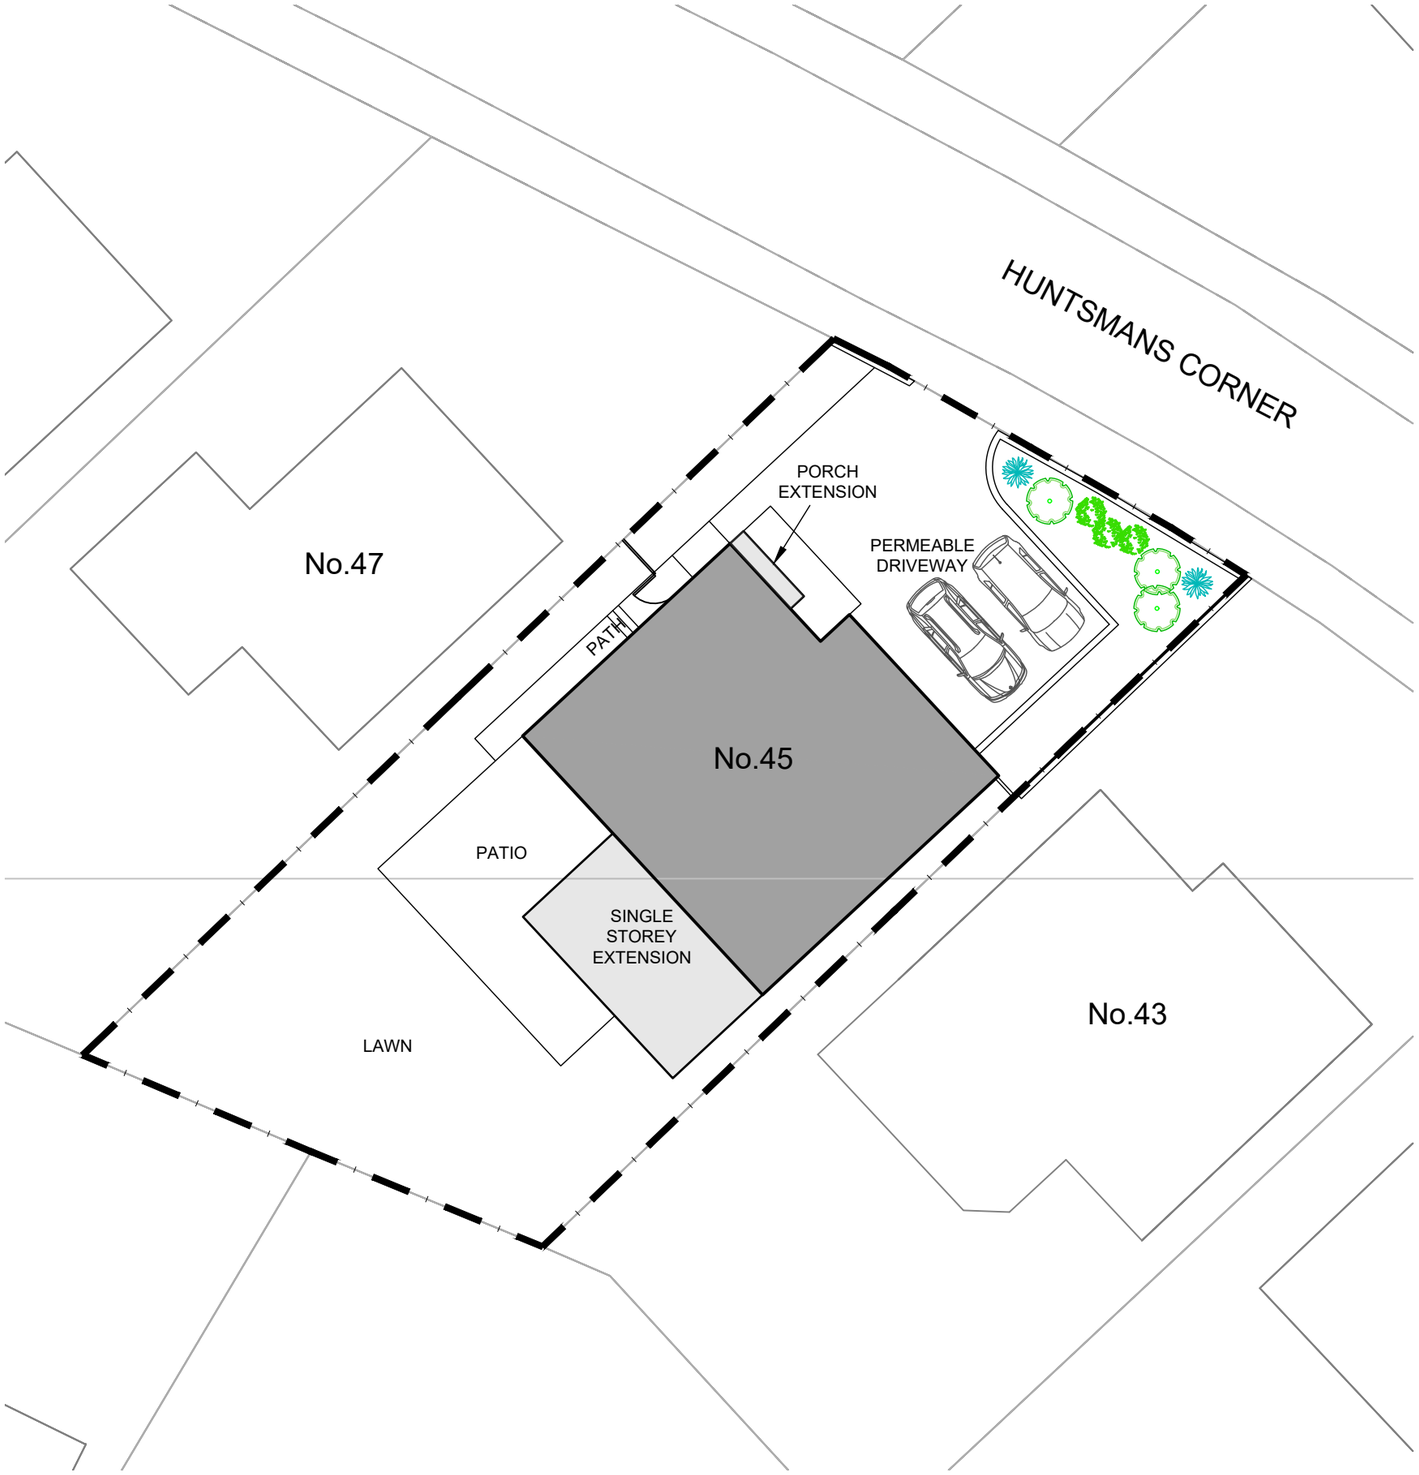


PROPOSED SITE PLAN 1:200

MR & MRS A. MARTIN

45 HUNTSMAN'S CORNER
WREXHAM

PLANNING DRAWING
PROPOSED SITE BLOCK PLAN

Date:	Scale:
09.10.25	1:100

Drg No:	Revision:
PL01	