

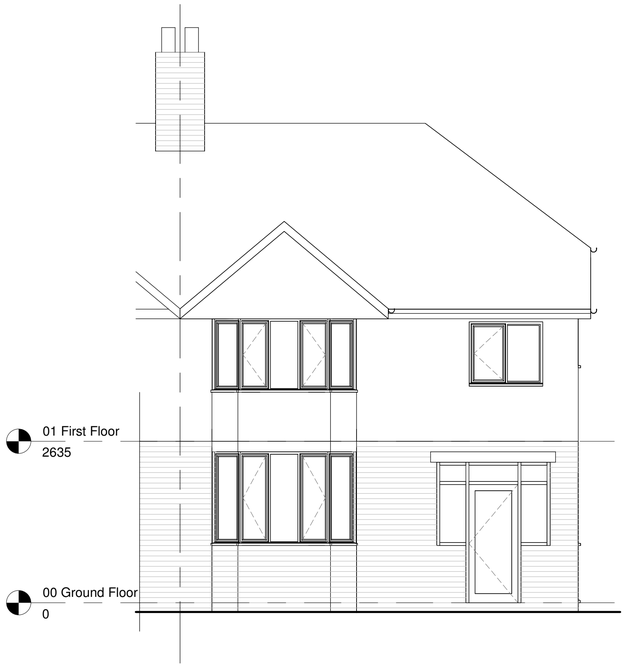



A South East Elevation 1
1 : 50

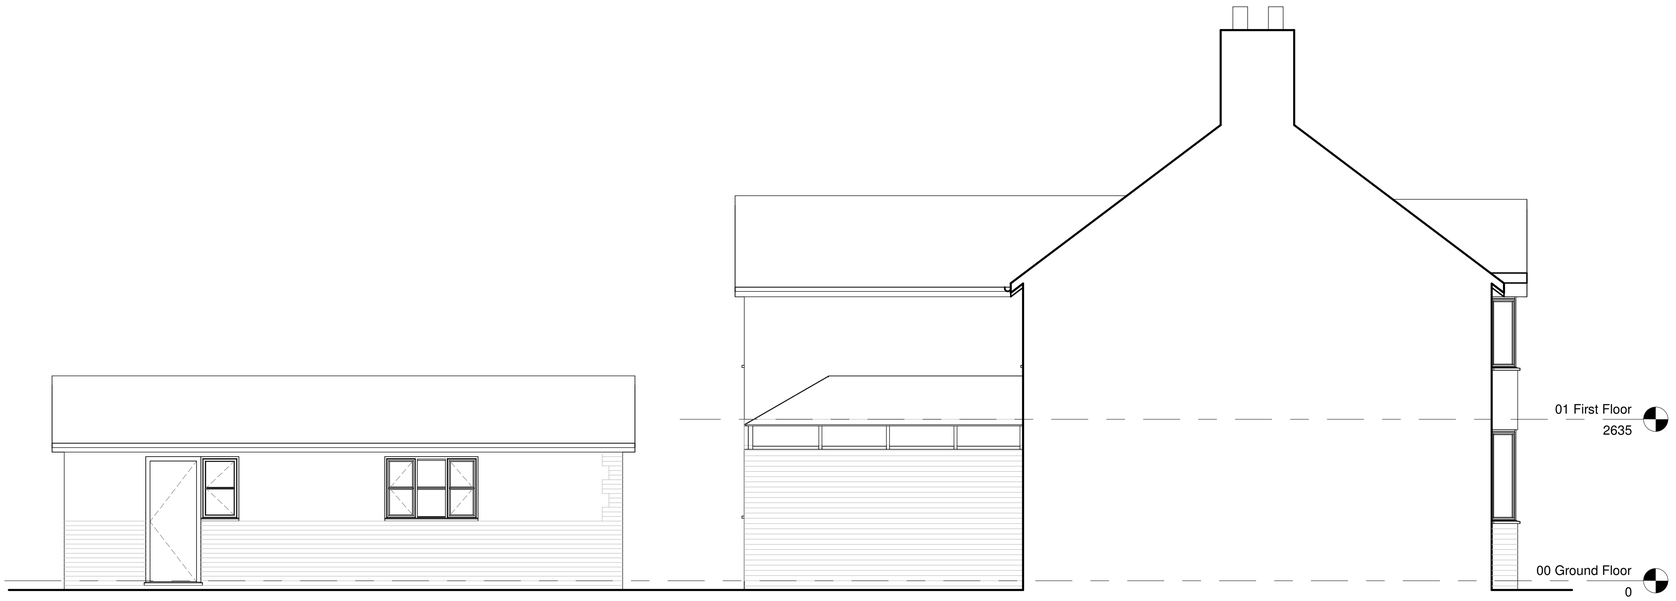


B South West Elevation
1 : 50

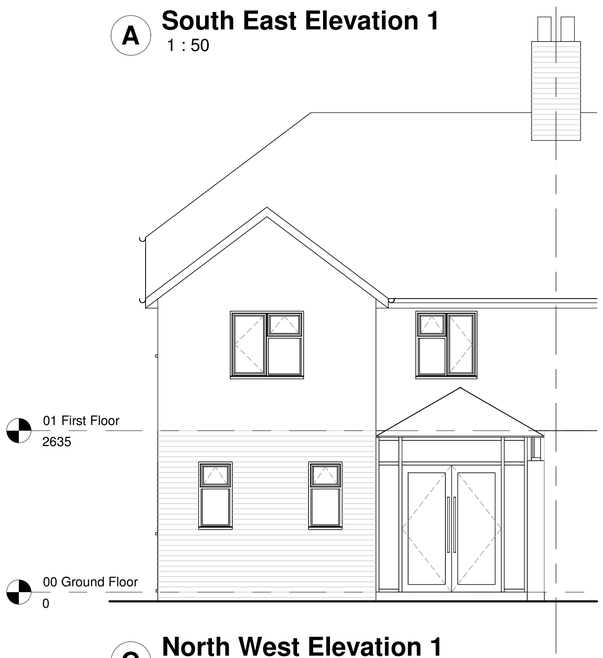


C North West Elevation 1
1 : 50

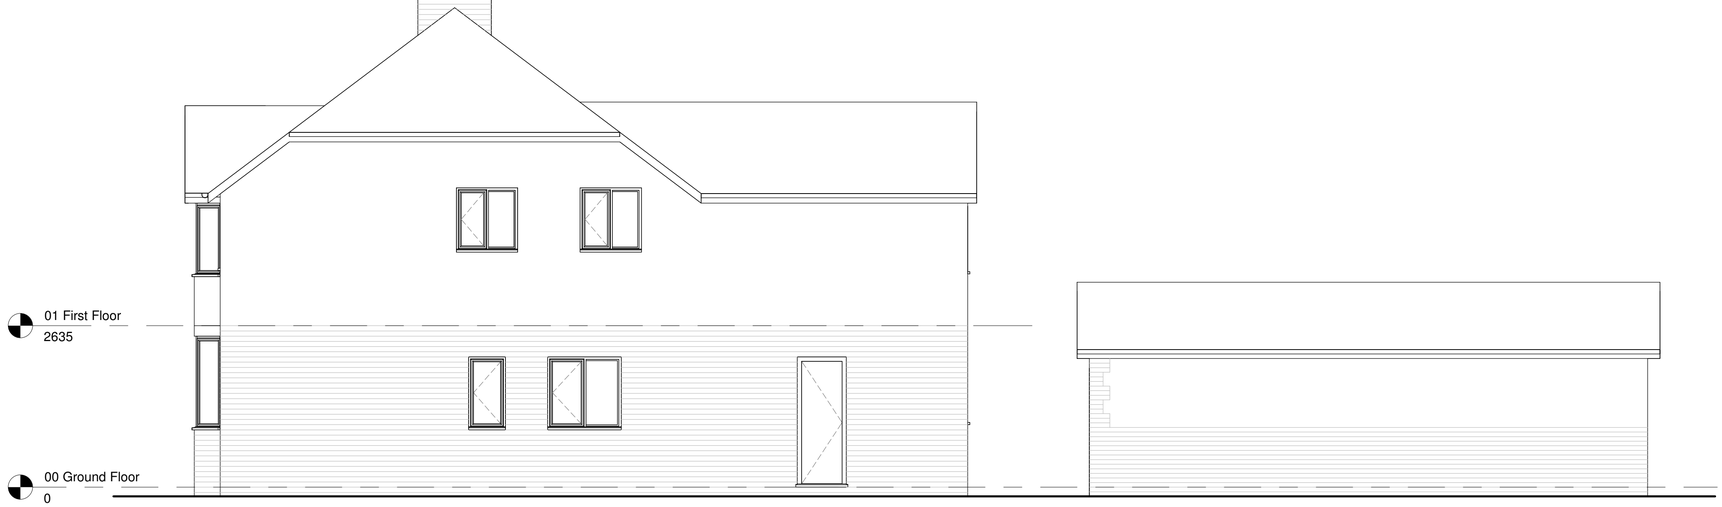

D North East Elevation
1 : 50

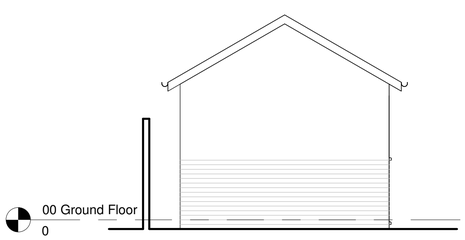

E North West Elevation 2
1 : 50

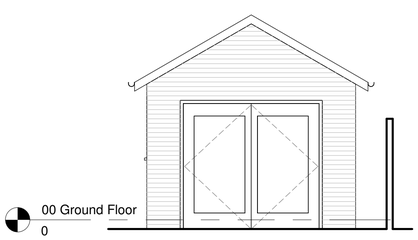

F South East Elevation 2
1 : 50

0m 1m 2m 3m 4m 5m

ARKIFY

ARKIFY LTD.
36 Pas Tirion, Nant Parc,
Wrexham, LL14 1UR
07543968690
gerant@arkify.co.uk
www.arkify.co.uk

Project:	31 Box Lane, Wrexham				
Title:	Existing Elevations				
Scale @ A1:	1 : 50	Scale @ A3:	1:100	Author: GE	Date: 10/06/25
Project Ref:	25-23		Drawing No: A004		Rev. -