
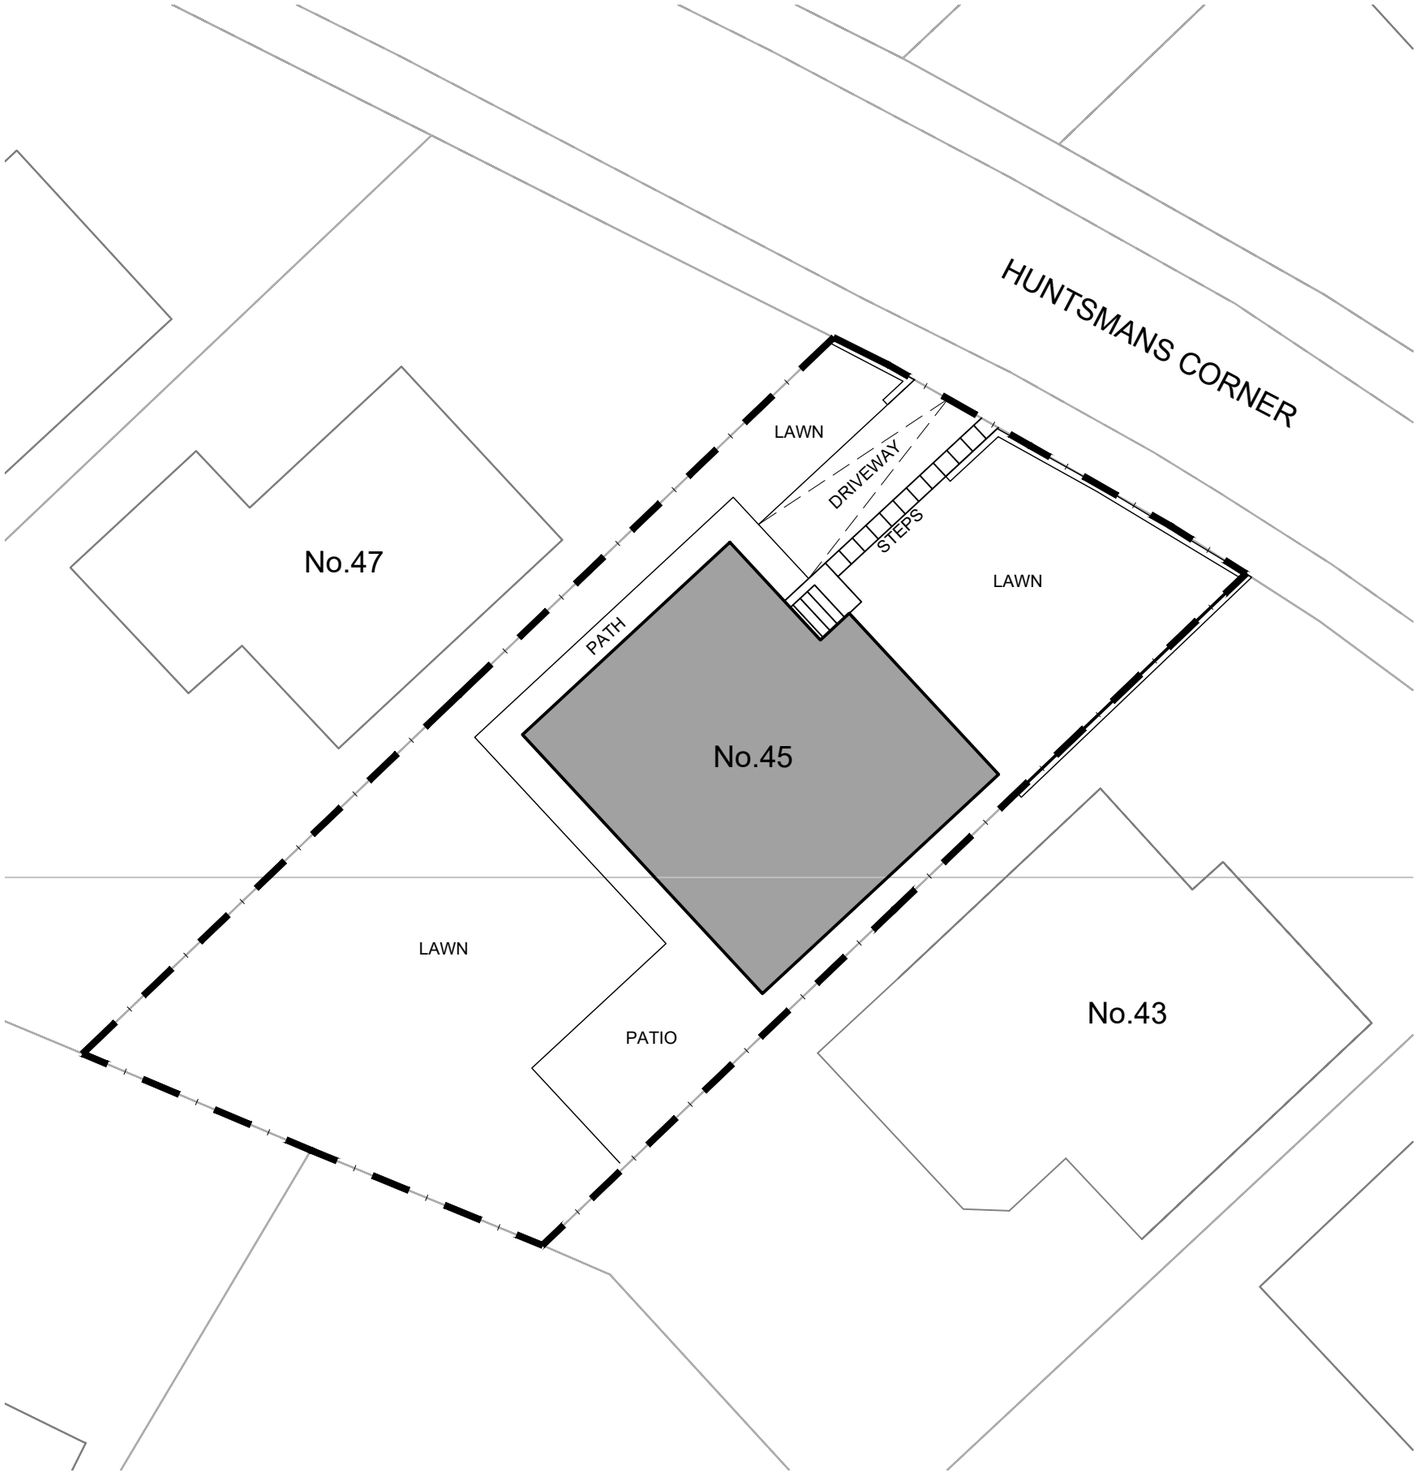


EXISTING SITE PLAN 1:200

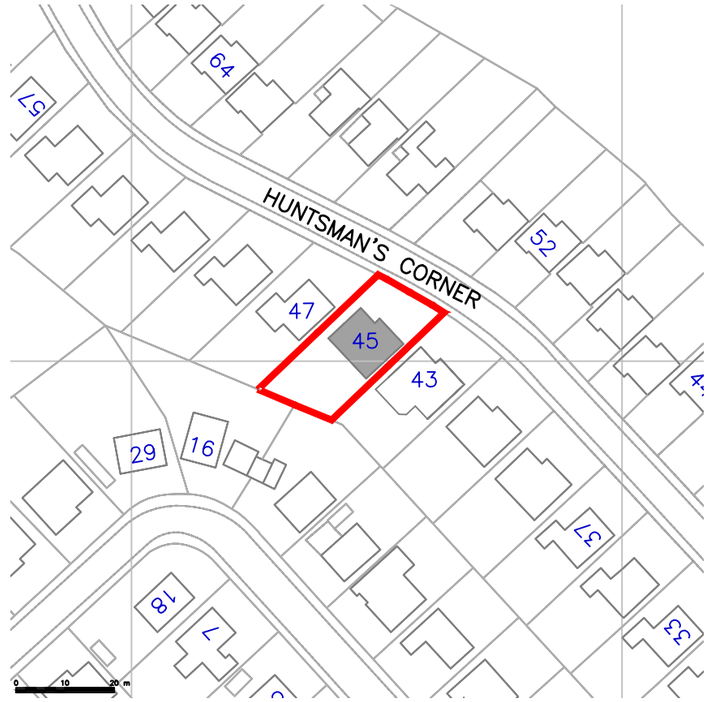

LOCATION PLAN 1:1250

MR & MRS A. MARTIN

45 HUNTSMAN'S CORNER
WREXHAM

SURVEY DRAWING
EXISTING SITE BLOCK PLAN &
LOCATION PLAN

Date: 07.10.25
Scale: 1:100

Drg No: S03
Revision: