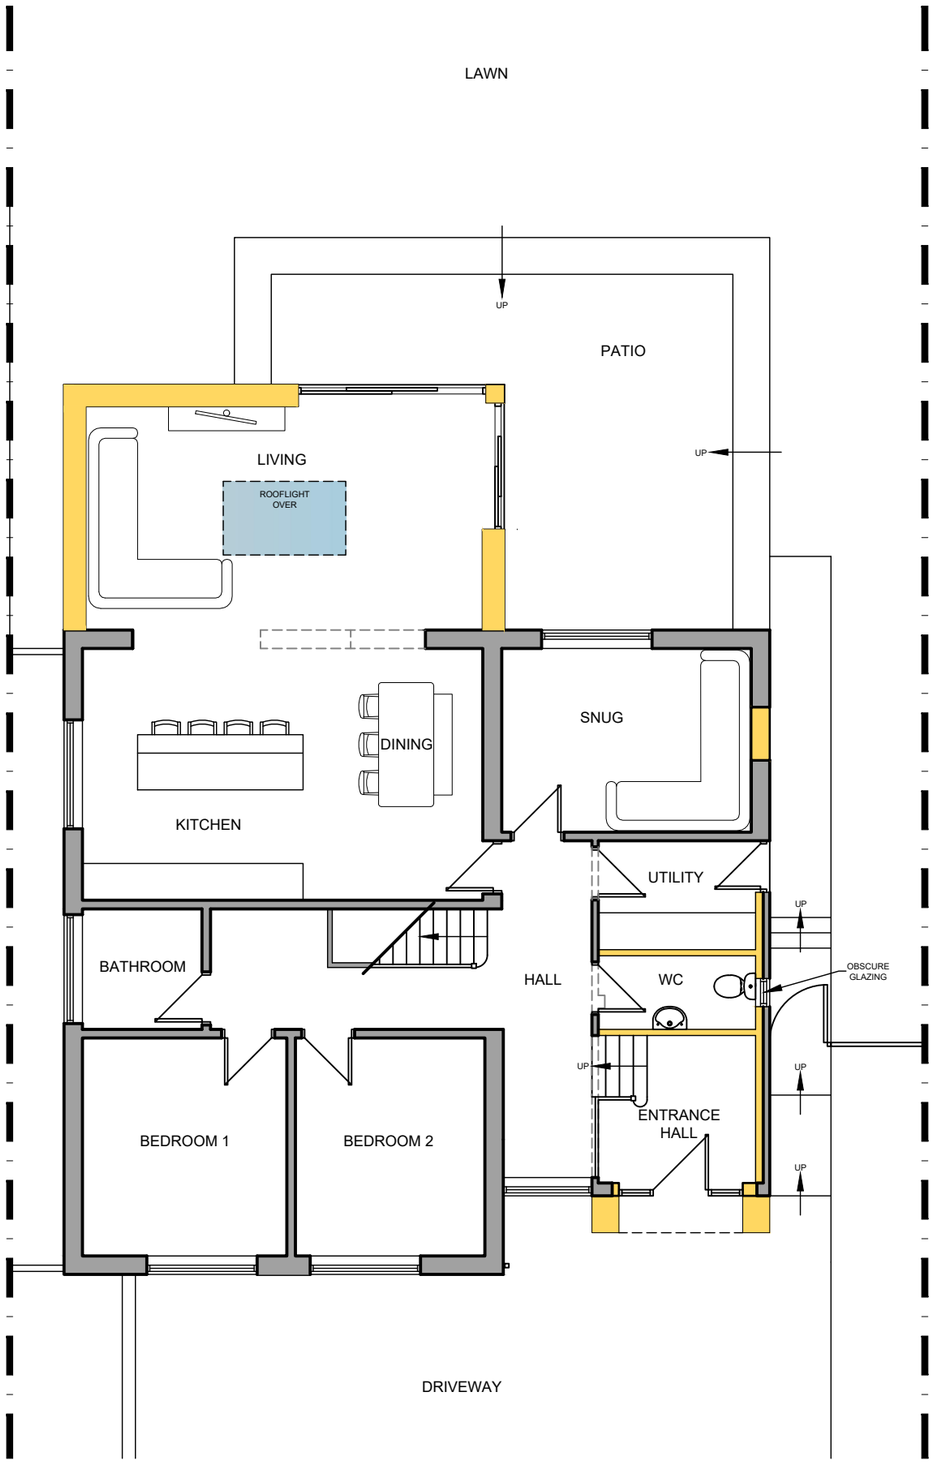


GROUND FLOOR PLAN

MR & MRS A. MARTIN

45 HUNTSMAN'S CORNER
WREXHAM

PLANNING DRAWING
PROPOSED FLOOR PLAN

Date:	Scale:
04.10.25	1:100

Drg No:	Revision:
PL02	