


Architects Copyright ©

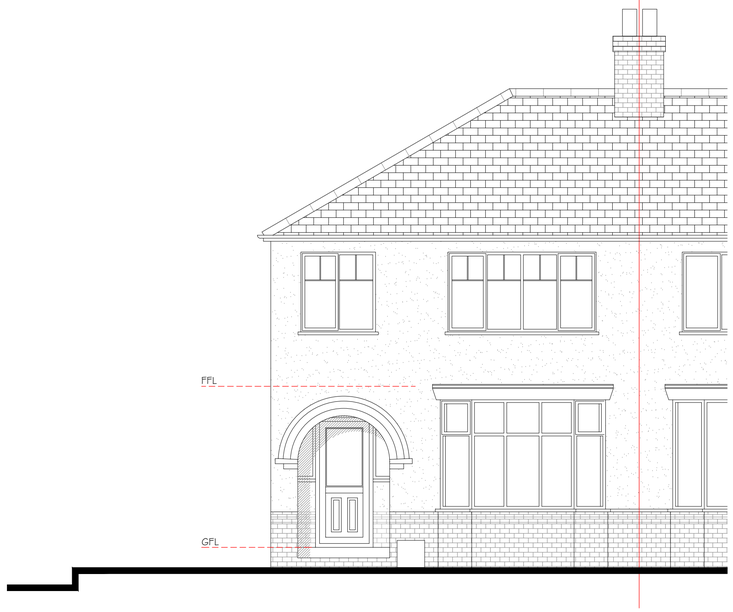

Existing Front Elevation
1:50

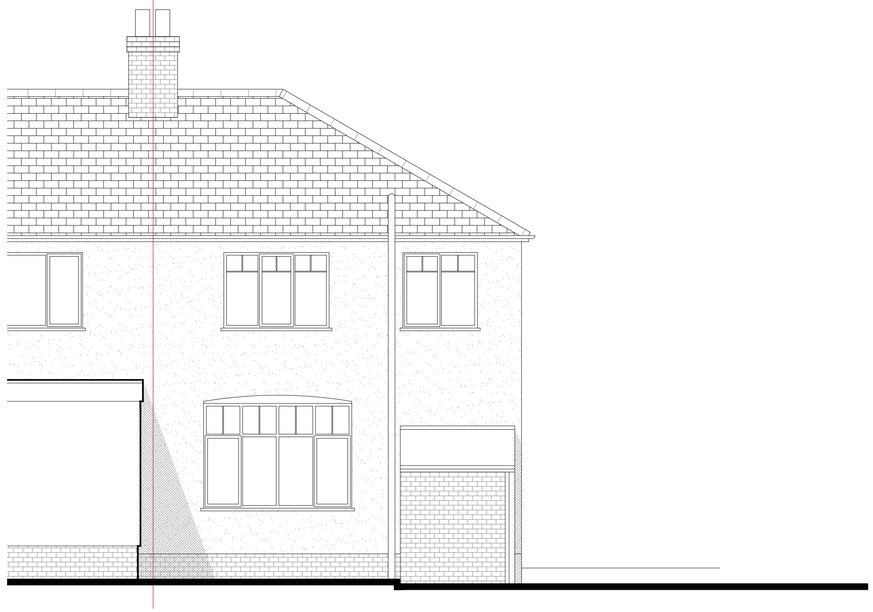

Existing Rear Elevation
1:50

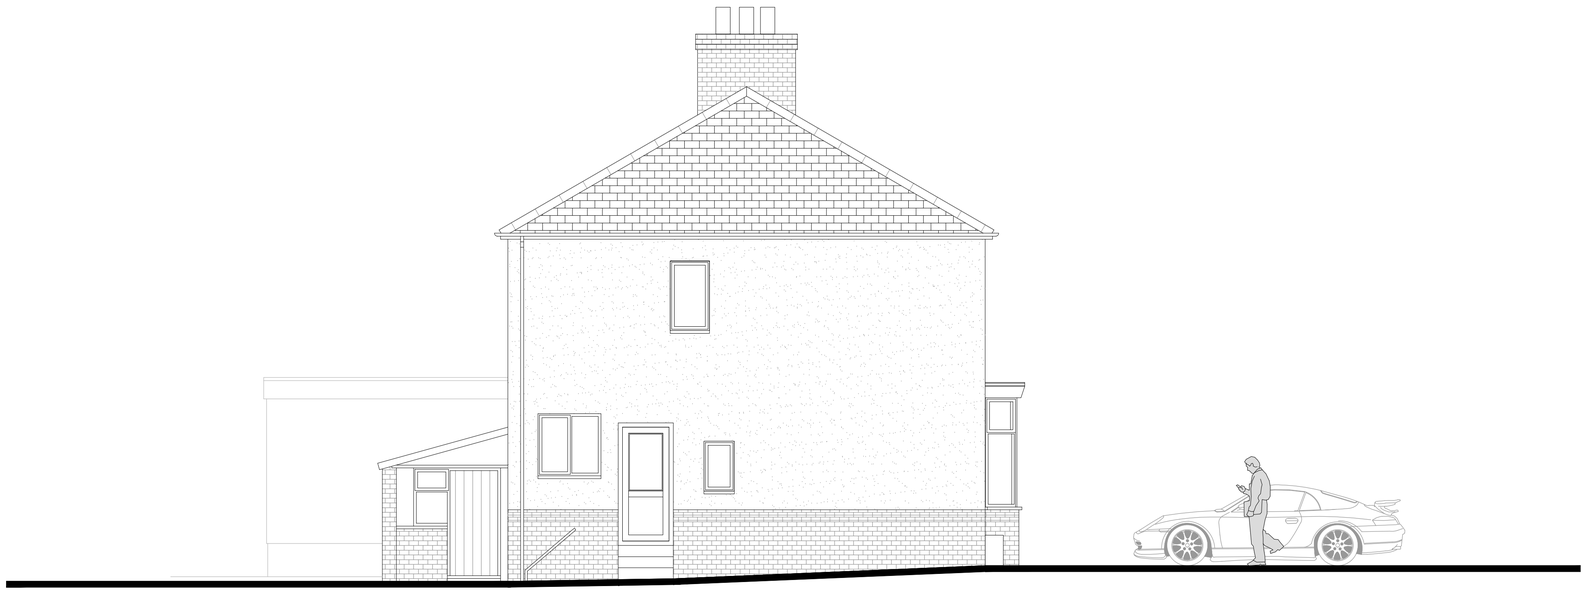

Existing Side Elevation
1:50

CULLIS
ARCHITECTURAL DESIGN

25 Sunningdale Close
Wrexham
LL13 9QU

M 07791 480768
E ajones540@btinternet.com

LABC partner

Client:
Mr. & Mrs. Ellis.

Drawing Title:
Existing Elevations.

Job Title:
Proposed Alterations to Denton, Chester Road, Rossett, Wrexham.

Date:	Scale:	Rev:	Drg No:
Oct 2025	1:50 at A1		PD333/03