
Notes

1. All sizes to be checked on site by the contractor prior to preparation of shop drawings or fabrication of parts
2. This drawing should not be scaled. Any discrepancies to be brought to the immediate attention of the architect.

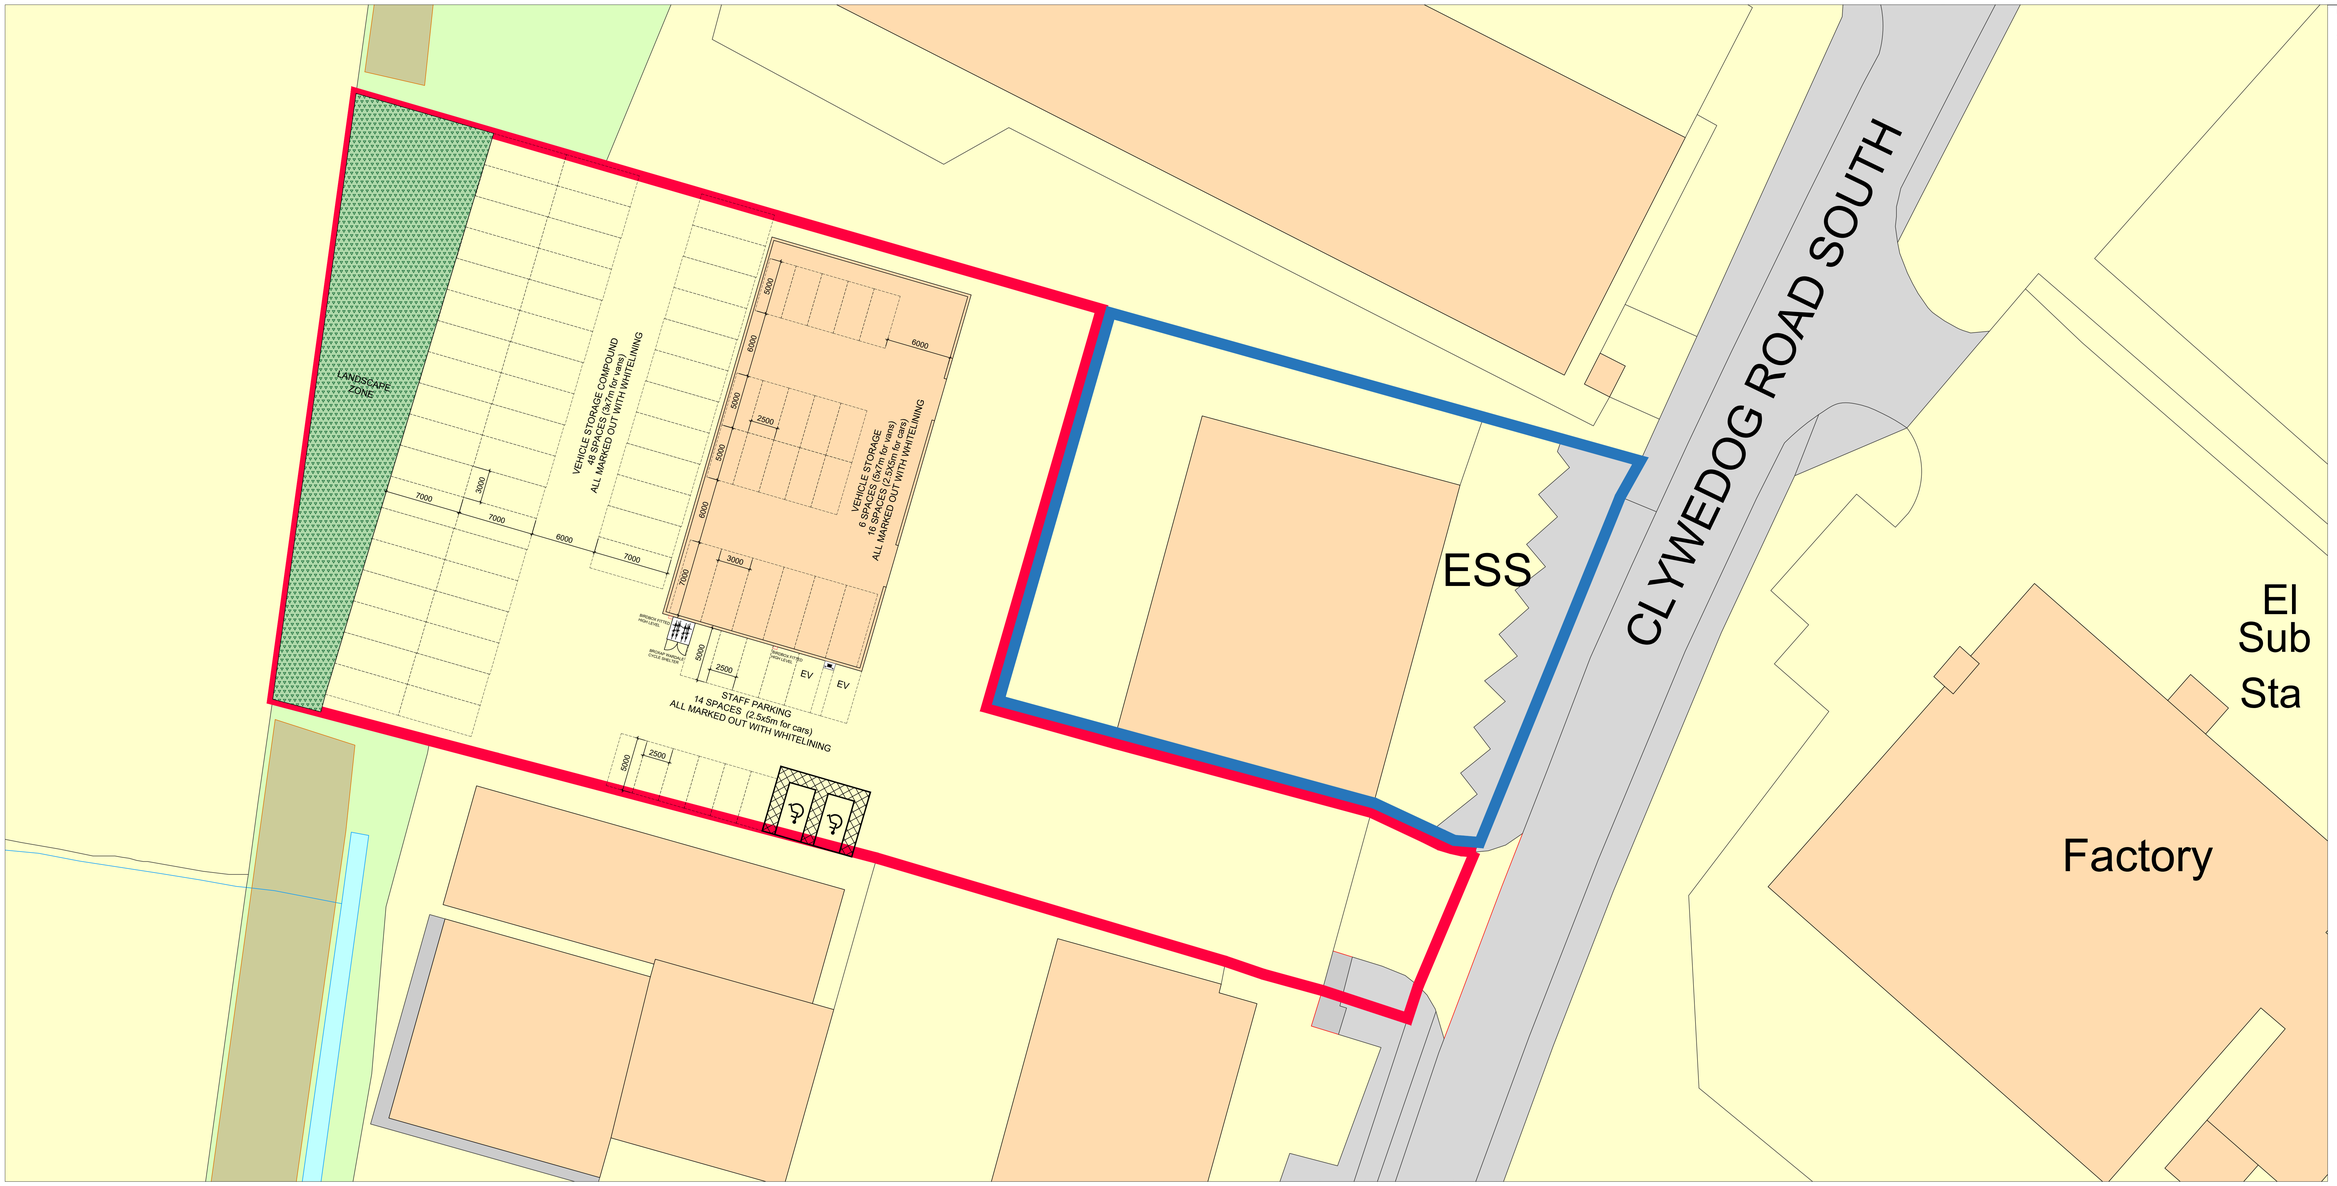

PLANNING

Rev.	Description	By	Date
B.	Parking inside building & dimensions shown	NC	19/25
A.	DDA spaces and noses added	NC	19/25

Opfer Logan Architects
130 Cubie Street / Glasgow / G40 2AF /
t : (0141) 332 9300 f : (0141) 332 9399 e : info@olarchitects.com

Client DAYS RENTAL

Project WREXHAM (FORMER MALPAS TRACTOR SITE)

Title SITE PLAN AS PROPOSED

Project No. 22542

Scale 1:200 @ A1

Drawing No. PL-SP-01 Rev. B

Date JUNE 2025

Drawn By NC Checked by OW

COPYRIGHT OF DESIGN & DRAWING RESERVE
Unauthorised copying, distribution or reuse of this drawing without the written consent of OLA Ltd may constitute an infringement of copyright. If in doubt please contact OLA Ltd.