




Section Z-Z 1:100

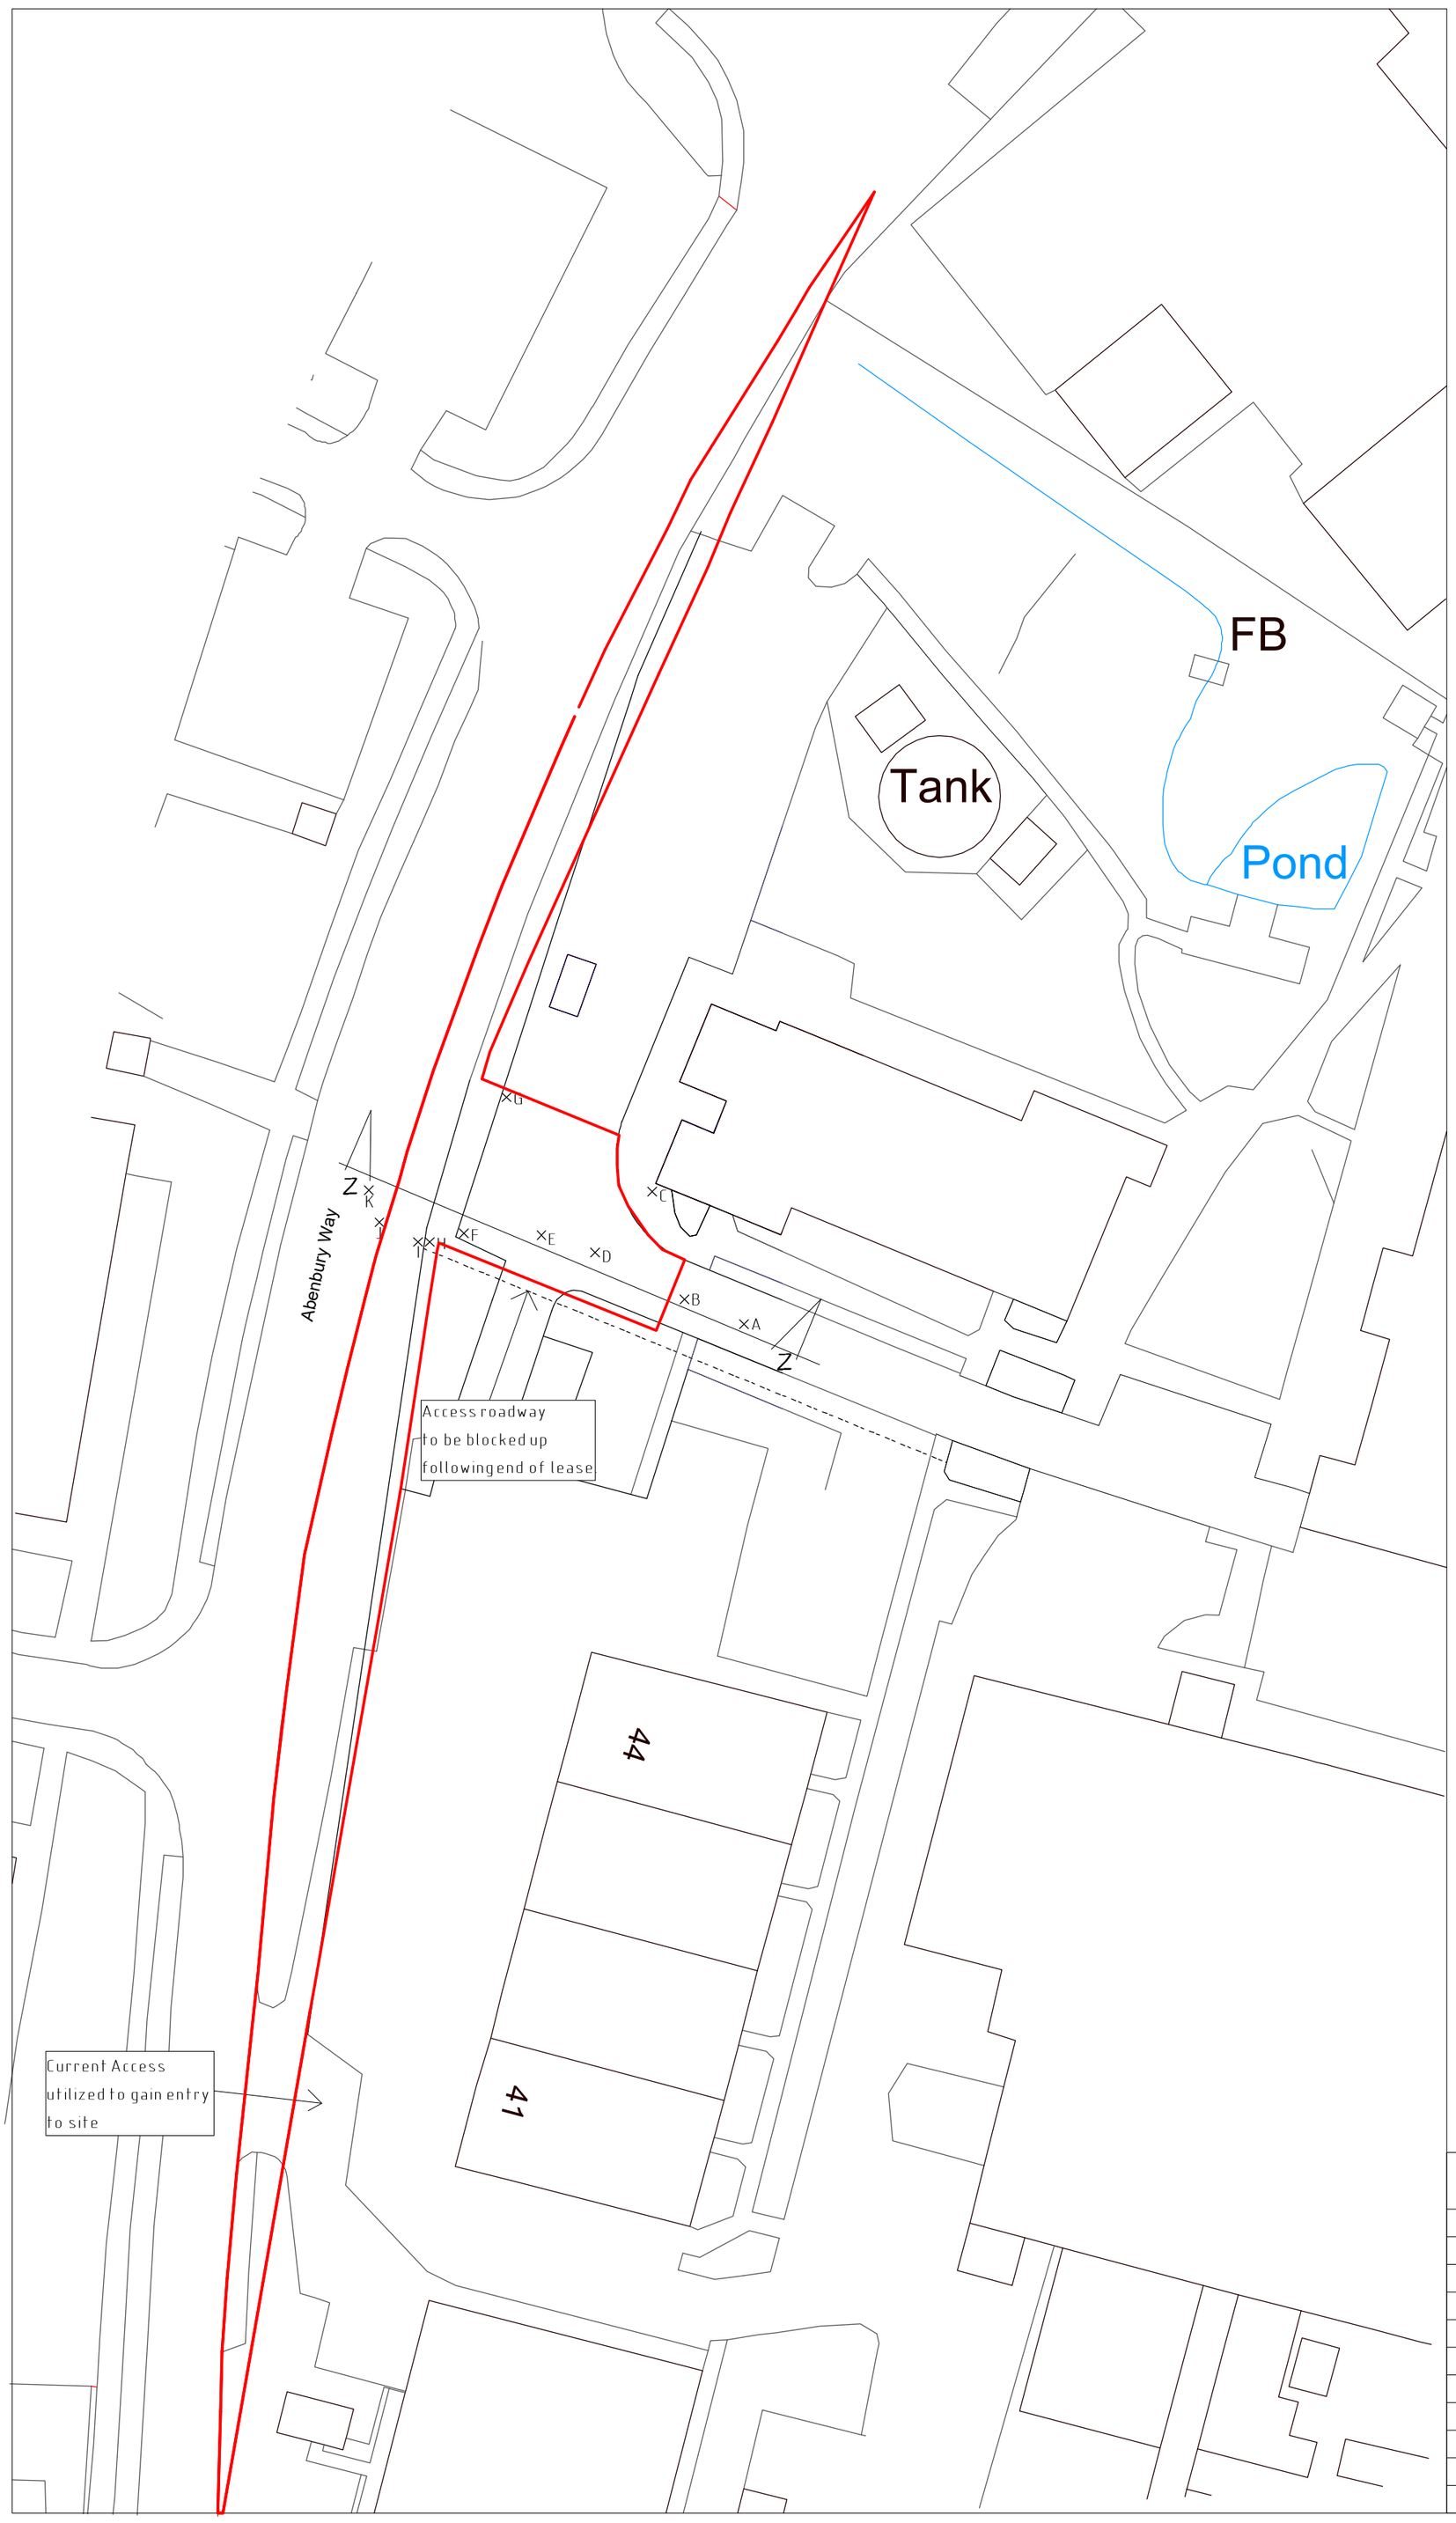

Site Plan 1:500

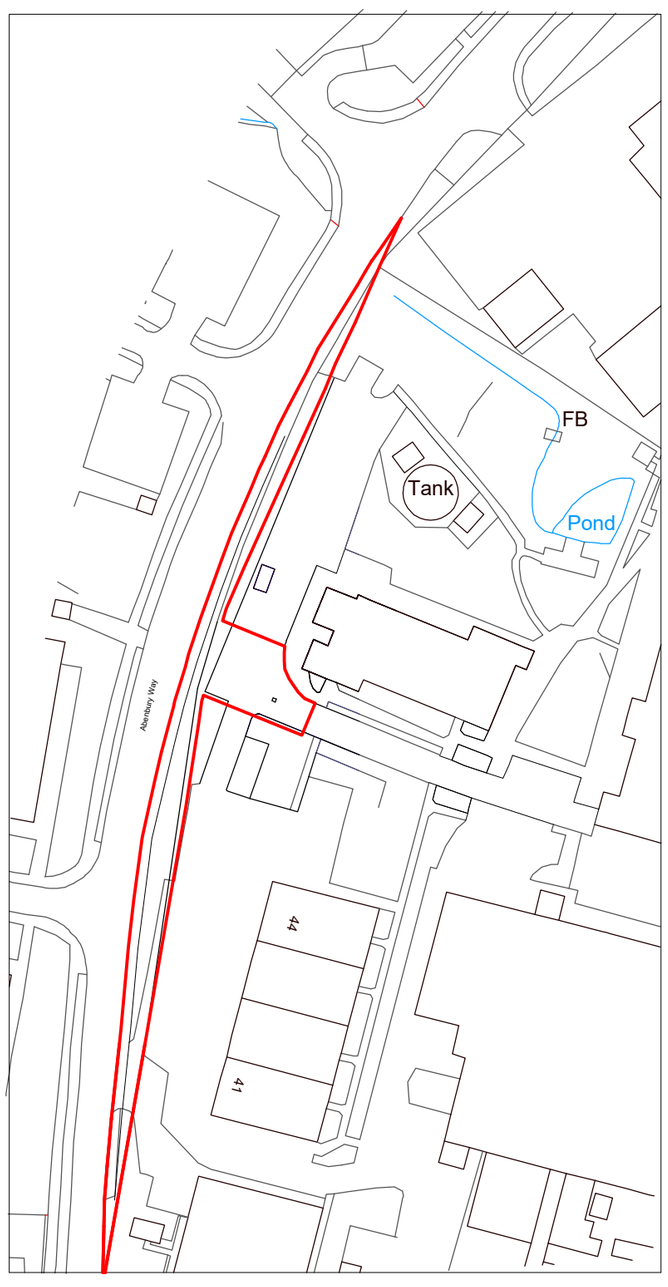

Location Plan 1:1250

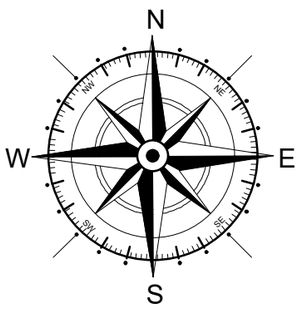

Key

Application Site

POINT	LEVEL
A	10.000
B	10.009
C	9.954
D	10.029
E	10.121
F	10.274
G	10.254
H	11.004
I	10.942
J	10.878
K	10.769

Rev	Date	Detail	Initial
D	06/24	App Site Amends	D.J.E.
C	05/24	Existing access noted.	D.J.E.
B	09/23	Location Plan Update	D.J.E.
A	09/23	Boundary Changes	D.J.E.

Project:
Proposed Alterations to,
Ipsen Biopharm Ltd
Unit 9, Ash Road North,
Wrexham, LL13 9UF

Title:	Scale: (A2)
Existing: Section, Site & Location Plan	1:100, 1:500 & 1:1250
Drawn By: D.J.Edwards	Date: July 2023
Drawing No: 1008/001	Sheet: 1 of 1

blueprint
architectural services

partner LABC

Office 3K4,
Redwither Business Tower,
Wrexham. LL13 9XT
Tel: 01978 356500
www.blueprintarchitectural.com
© copyright all rights reserved