
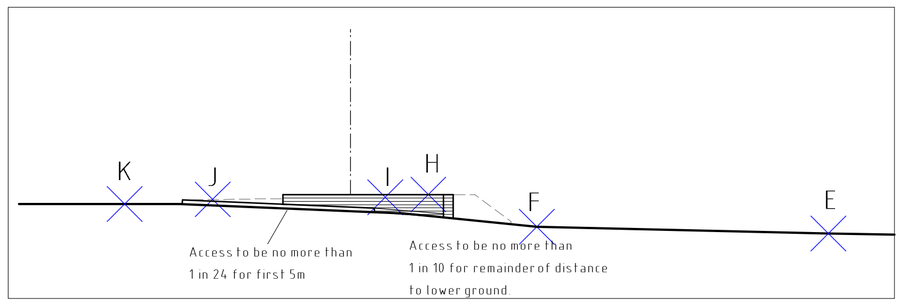


Section Z-Z 1:100

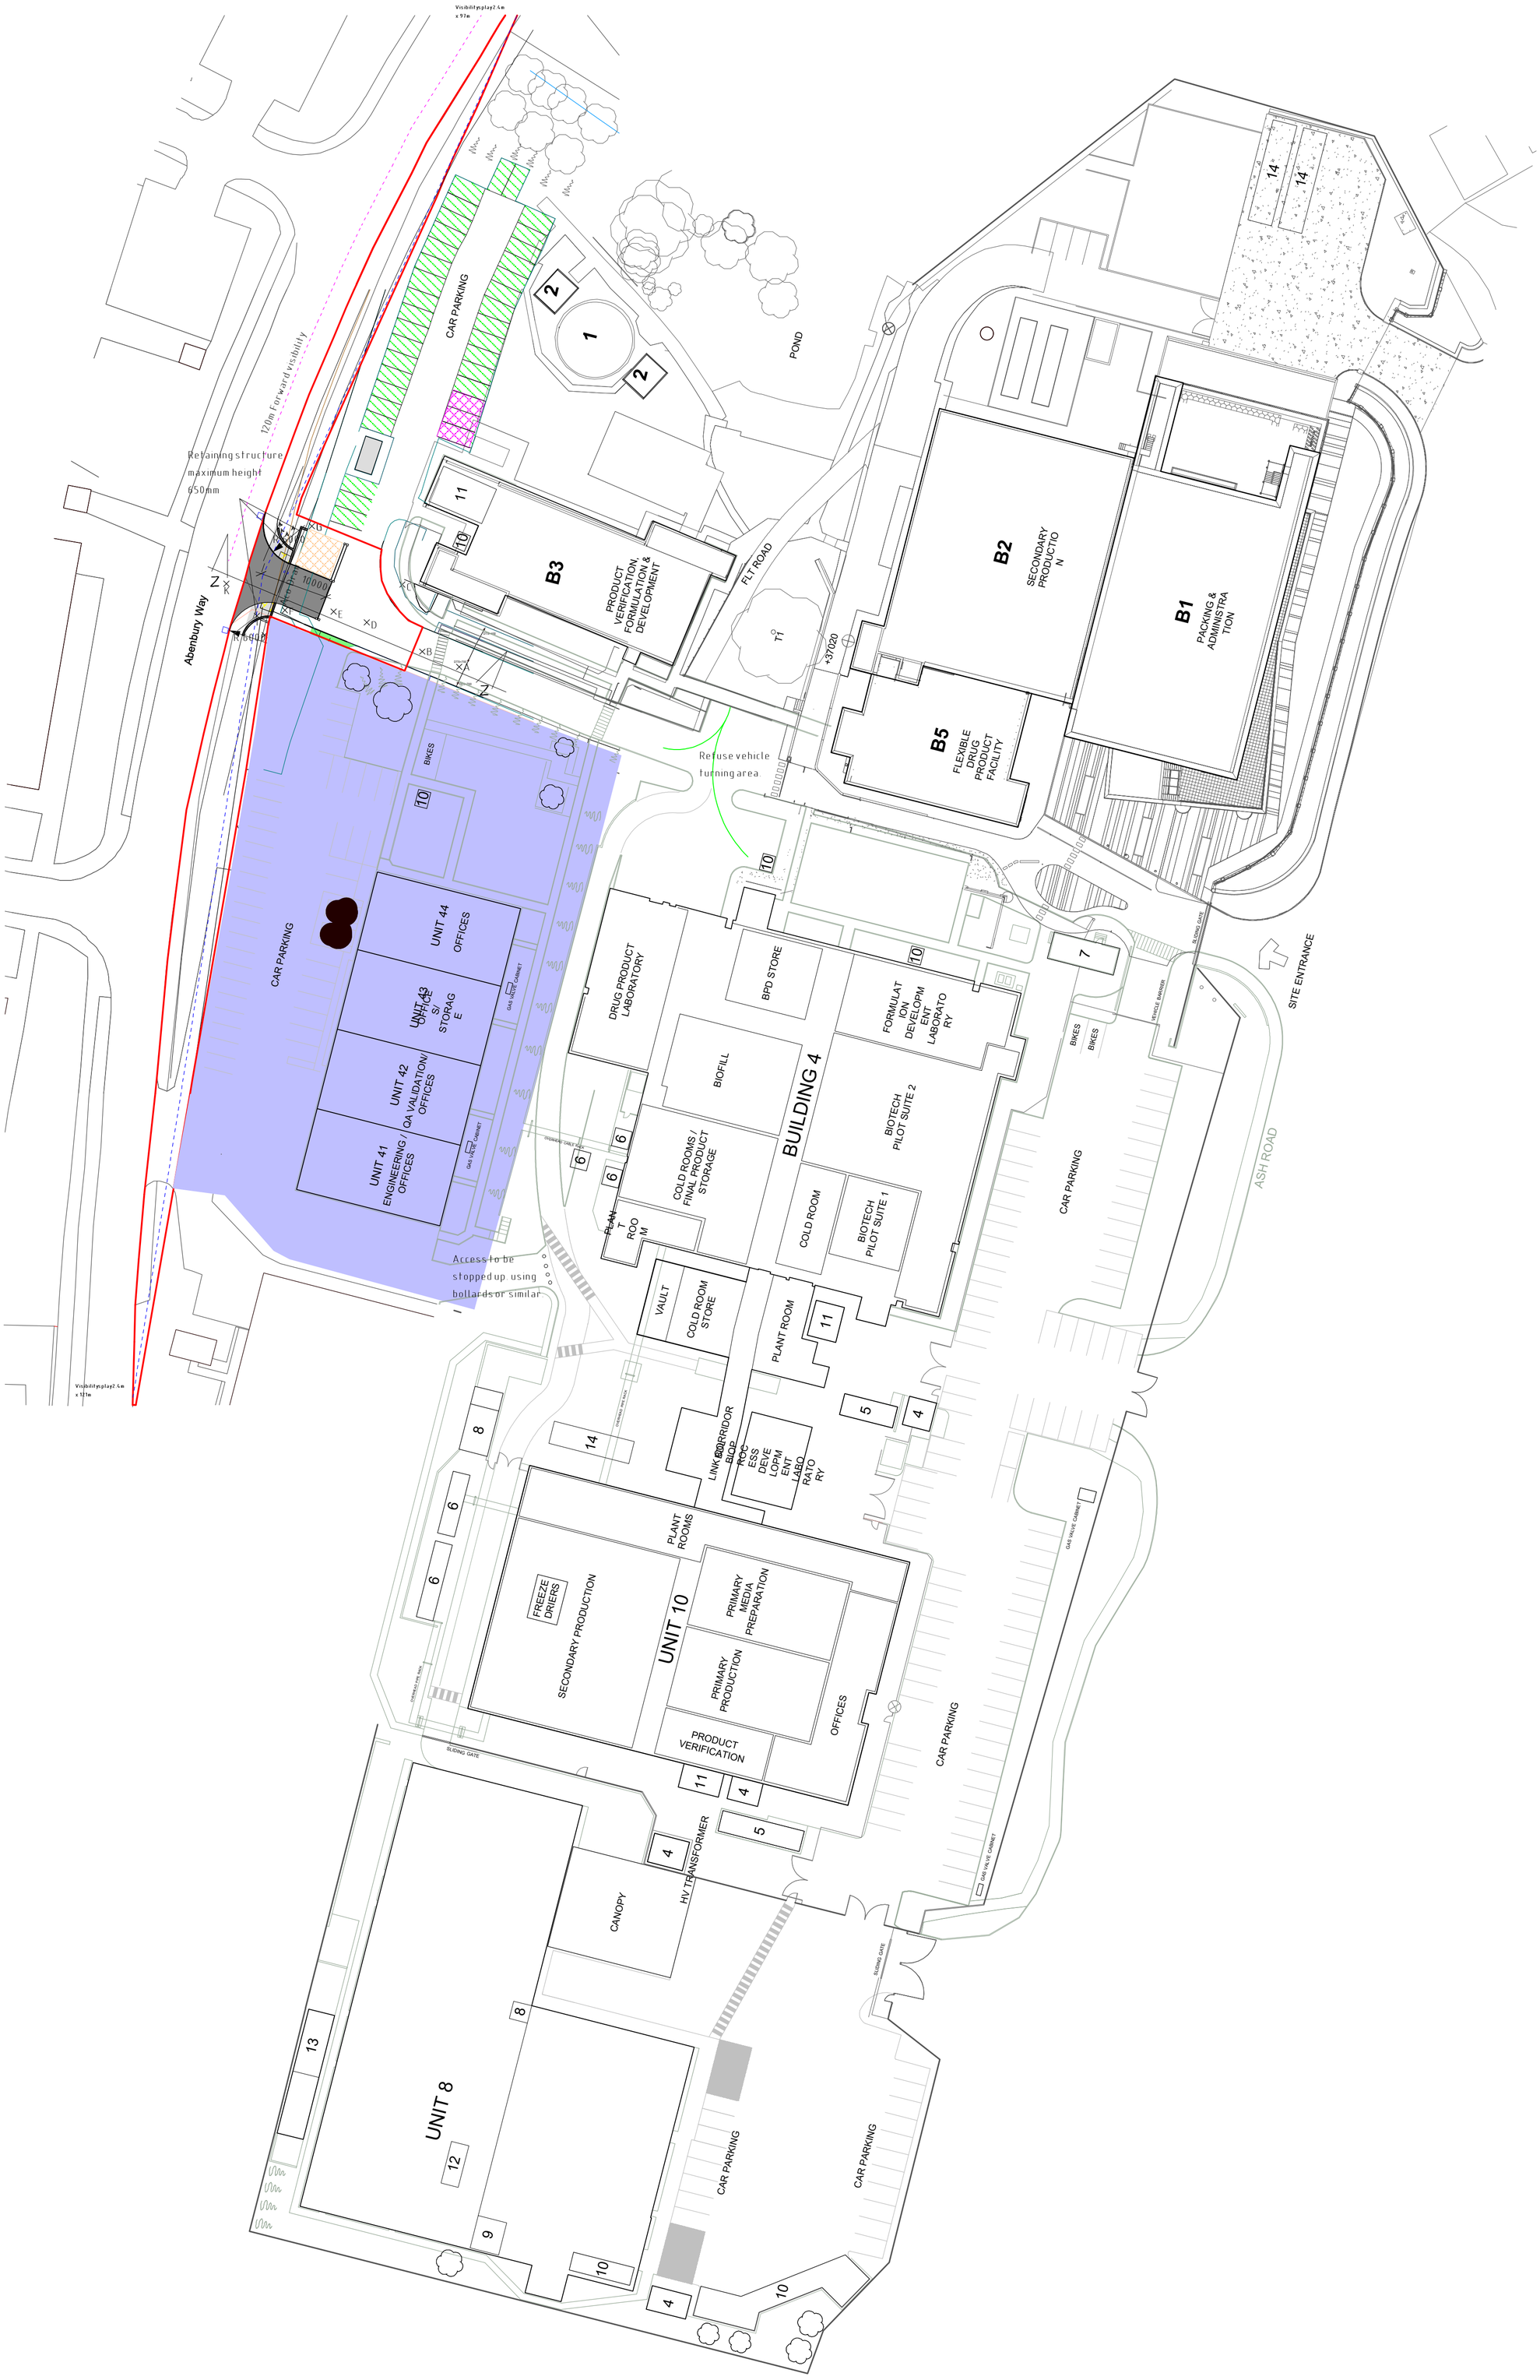

Site Plan 1:500

N
NW
NE
W
E
SW
SE
S

KEY

- Application Site
- Tactile paving with dropped kerbs
- Proposed refuse collection point
- Existing refuse collection point
- Parking spaces to utilize access point
- Leased site which is due to expire.

Rev	Date	Detail	Initial
C	02/25	Highways Amends	D.J.E.
B	02/25	Highways Amends	D.J.E.
A	02/25	Highways Amends	D.J.E.

Project:
Proposed Alterations to,
Ipsen Biopharm Ltd
Unit 9, Ash Road North,
Wrexham, LL13 9UF

Title: Highways Plan

Scale: (A1) 1:500

Drawn By: D.J.Edwards

Date: Dec 2024

Drawing No: 1008/005

Sheet: 1 of 1

blueprint
architectural services
partner LABC
Office 3K4,
Redwither Business Tower,
Wrexham. LL13 9XT
Tel: 01978 356500
www.blueprintarchitectural.com
© copyright all rights reserved