

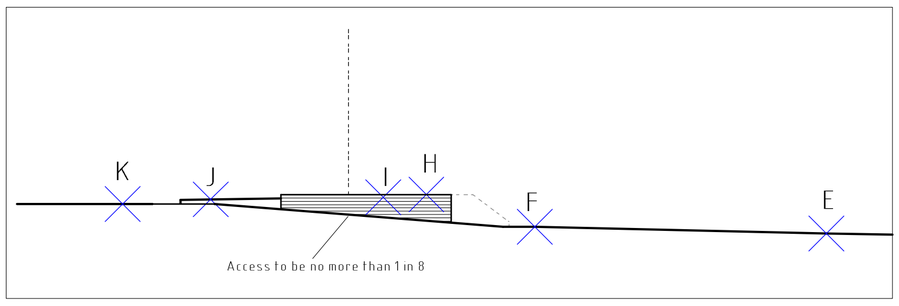


Section Z-Z 1:100

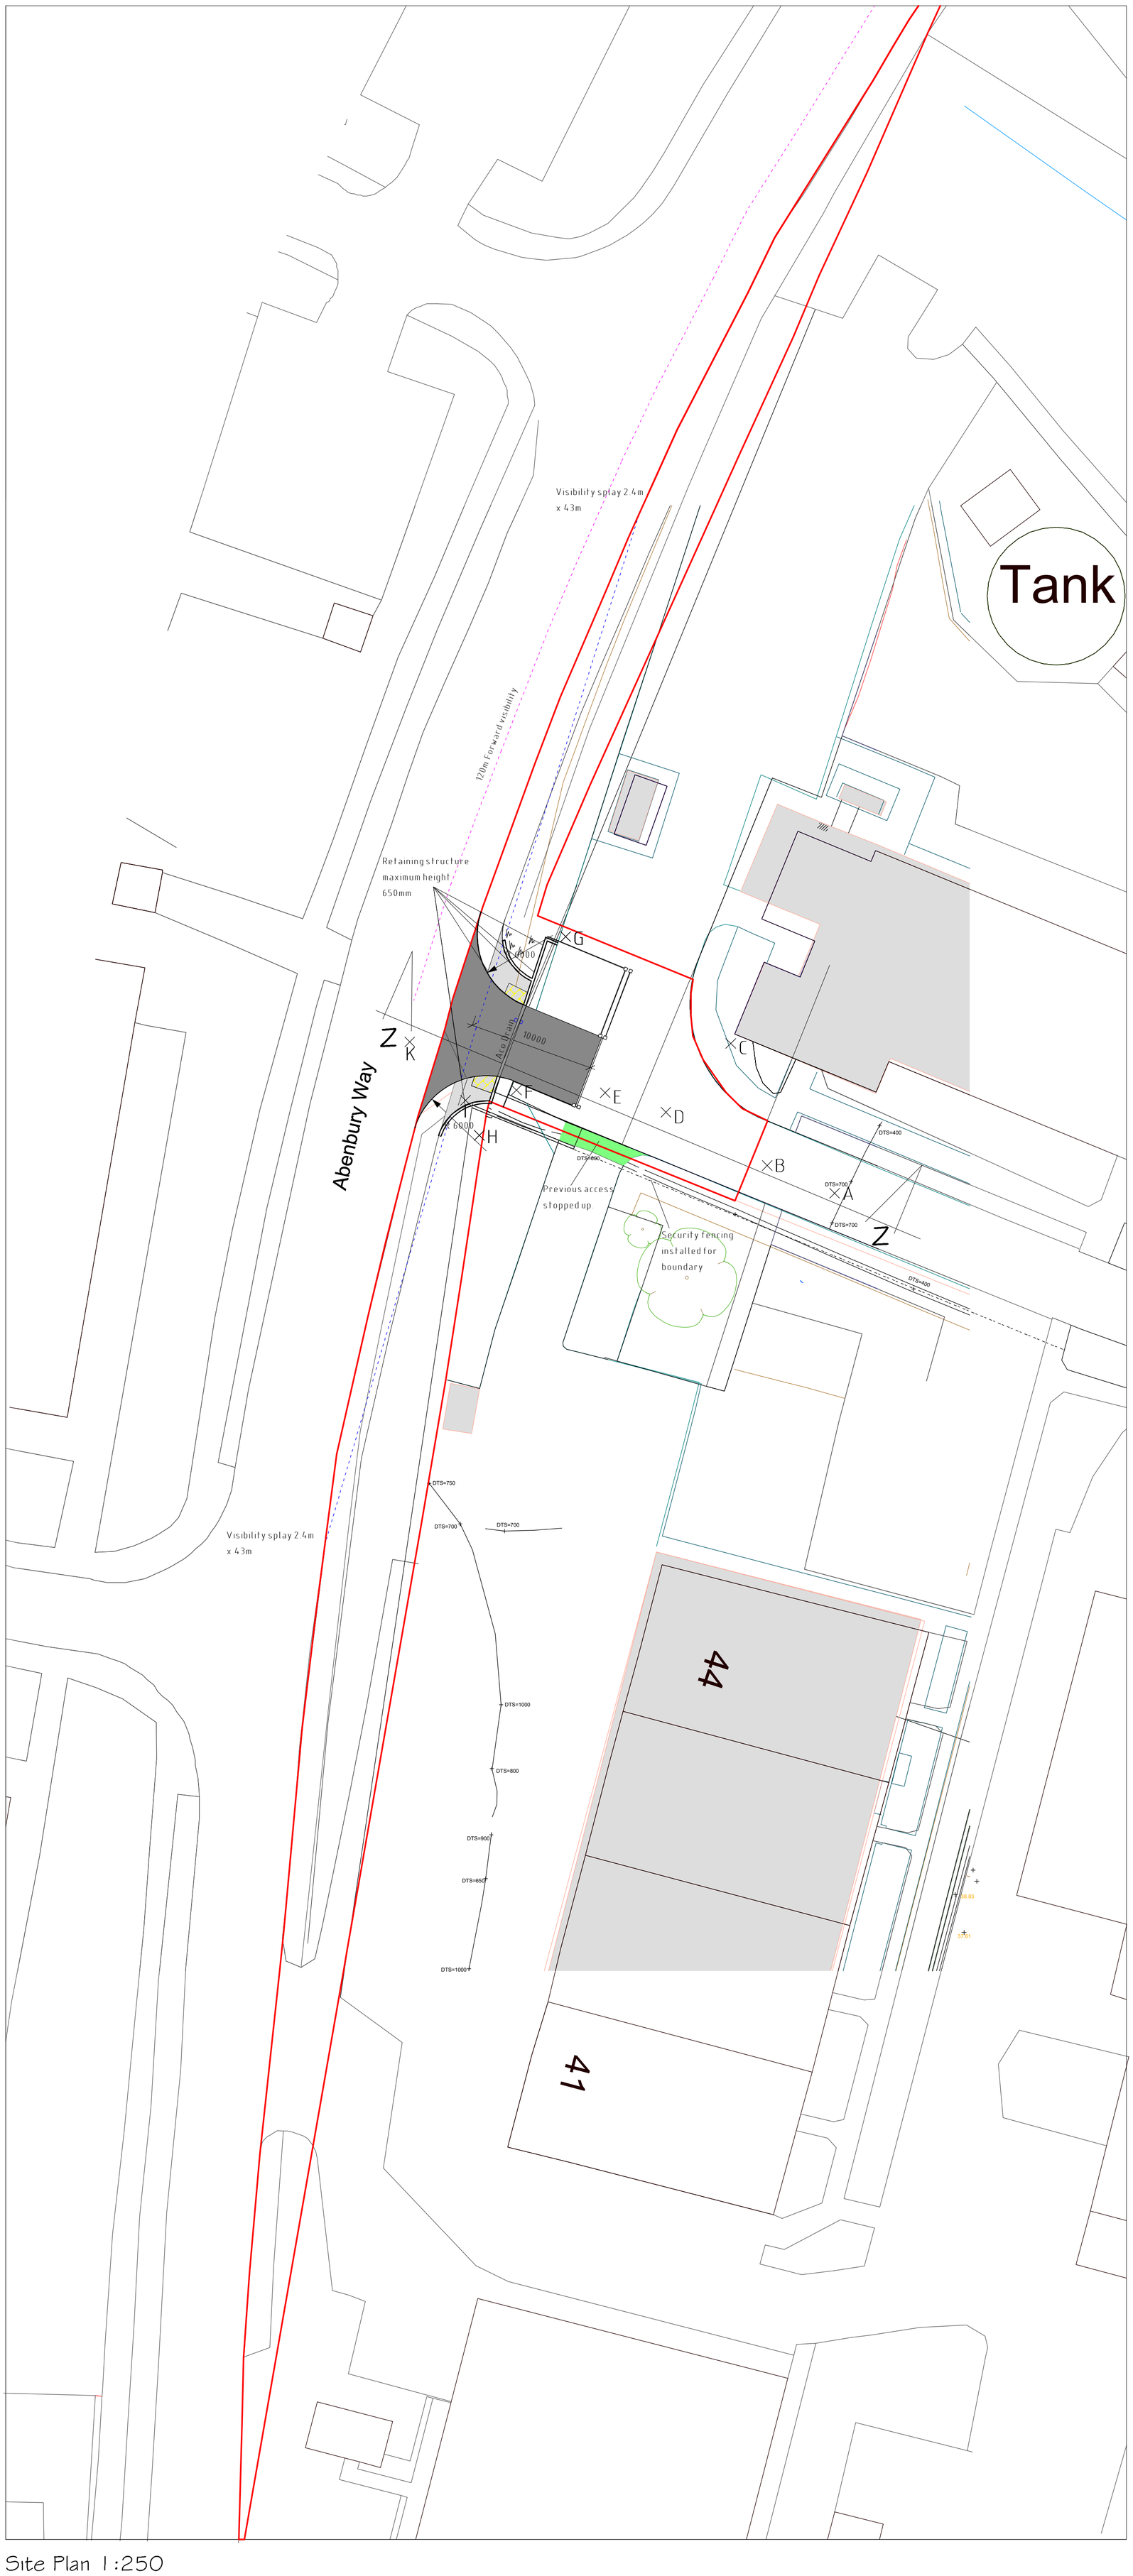


Site Plan 1:250

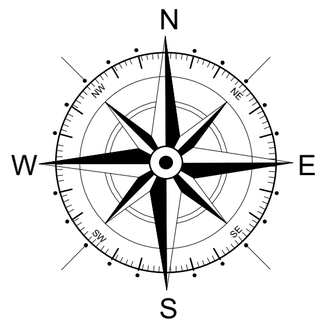

KEY

Application Site

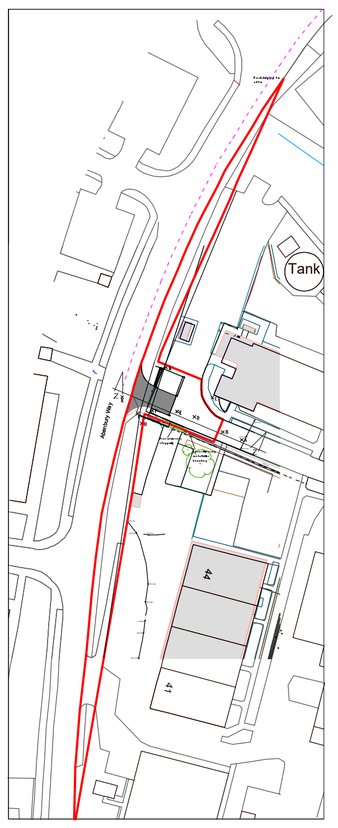

Location Plan 1:1250

Rev	Date	Detail	Initial
F	02/25	Highways Amends	D.J.E.
E	11/24	Highways Amends	D.J.E.
D	07/24	Highways Amends	D.J.E.
C	06/24	Highways changes	D.J.E.
B	04/24	Highways changes	D.J.E.
A	09/23	Boundary and Design Changes	D.J.E.

Project:
Proposed Alterations to,
Ipsen Biopharm Ltd
Unit 9, Ash Road North,
Wrexham, LL13 9UF

Title:
Planning :Section,
Site & Location Plan

Scale: (A1)
1:100, 1:200
& 1:1250

Drawn By:
D.J.Edwards

Date:
Aug 2023

Drawing No:
1008/003

Sheet:
1 of 1

blueprint
architectural services

partner LABC

Office 3K4,
Redwither Business Tower,
Wrexham. LL13 9XT
Tel: 01978 356500
www.blueprintarchitectural.com

© copyright all rights reserved