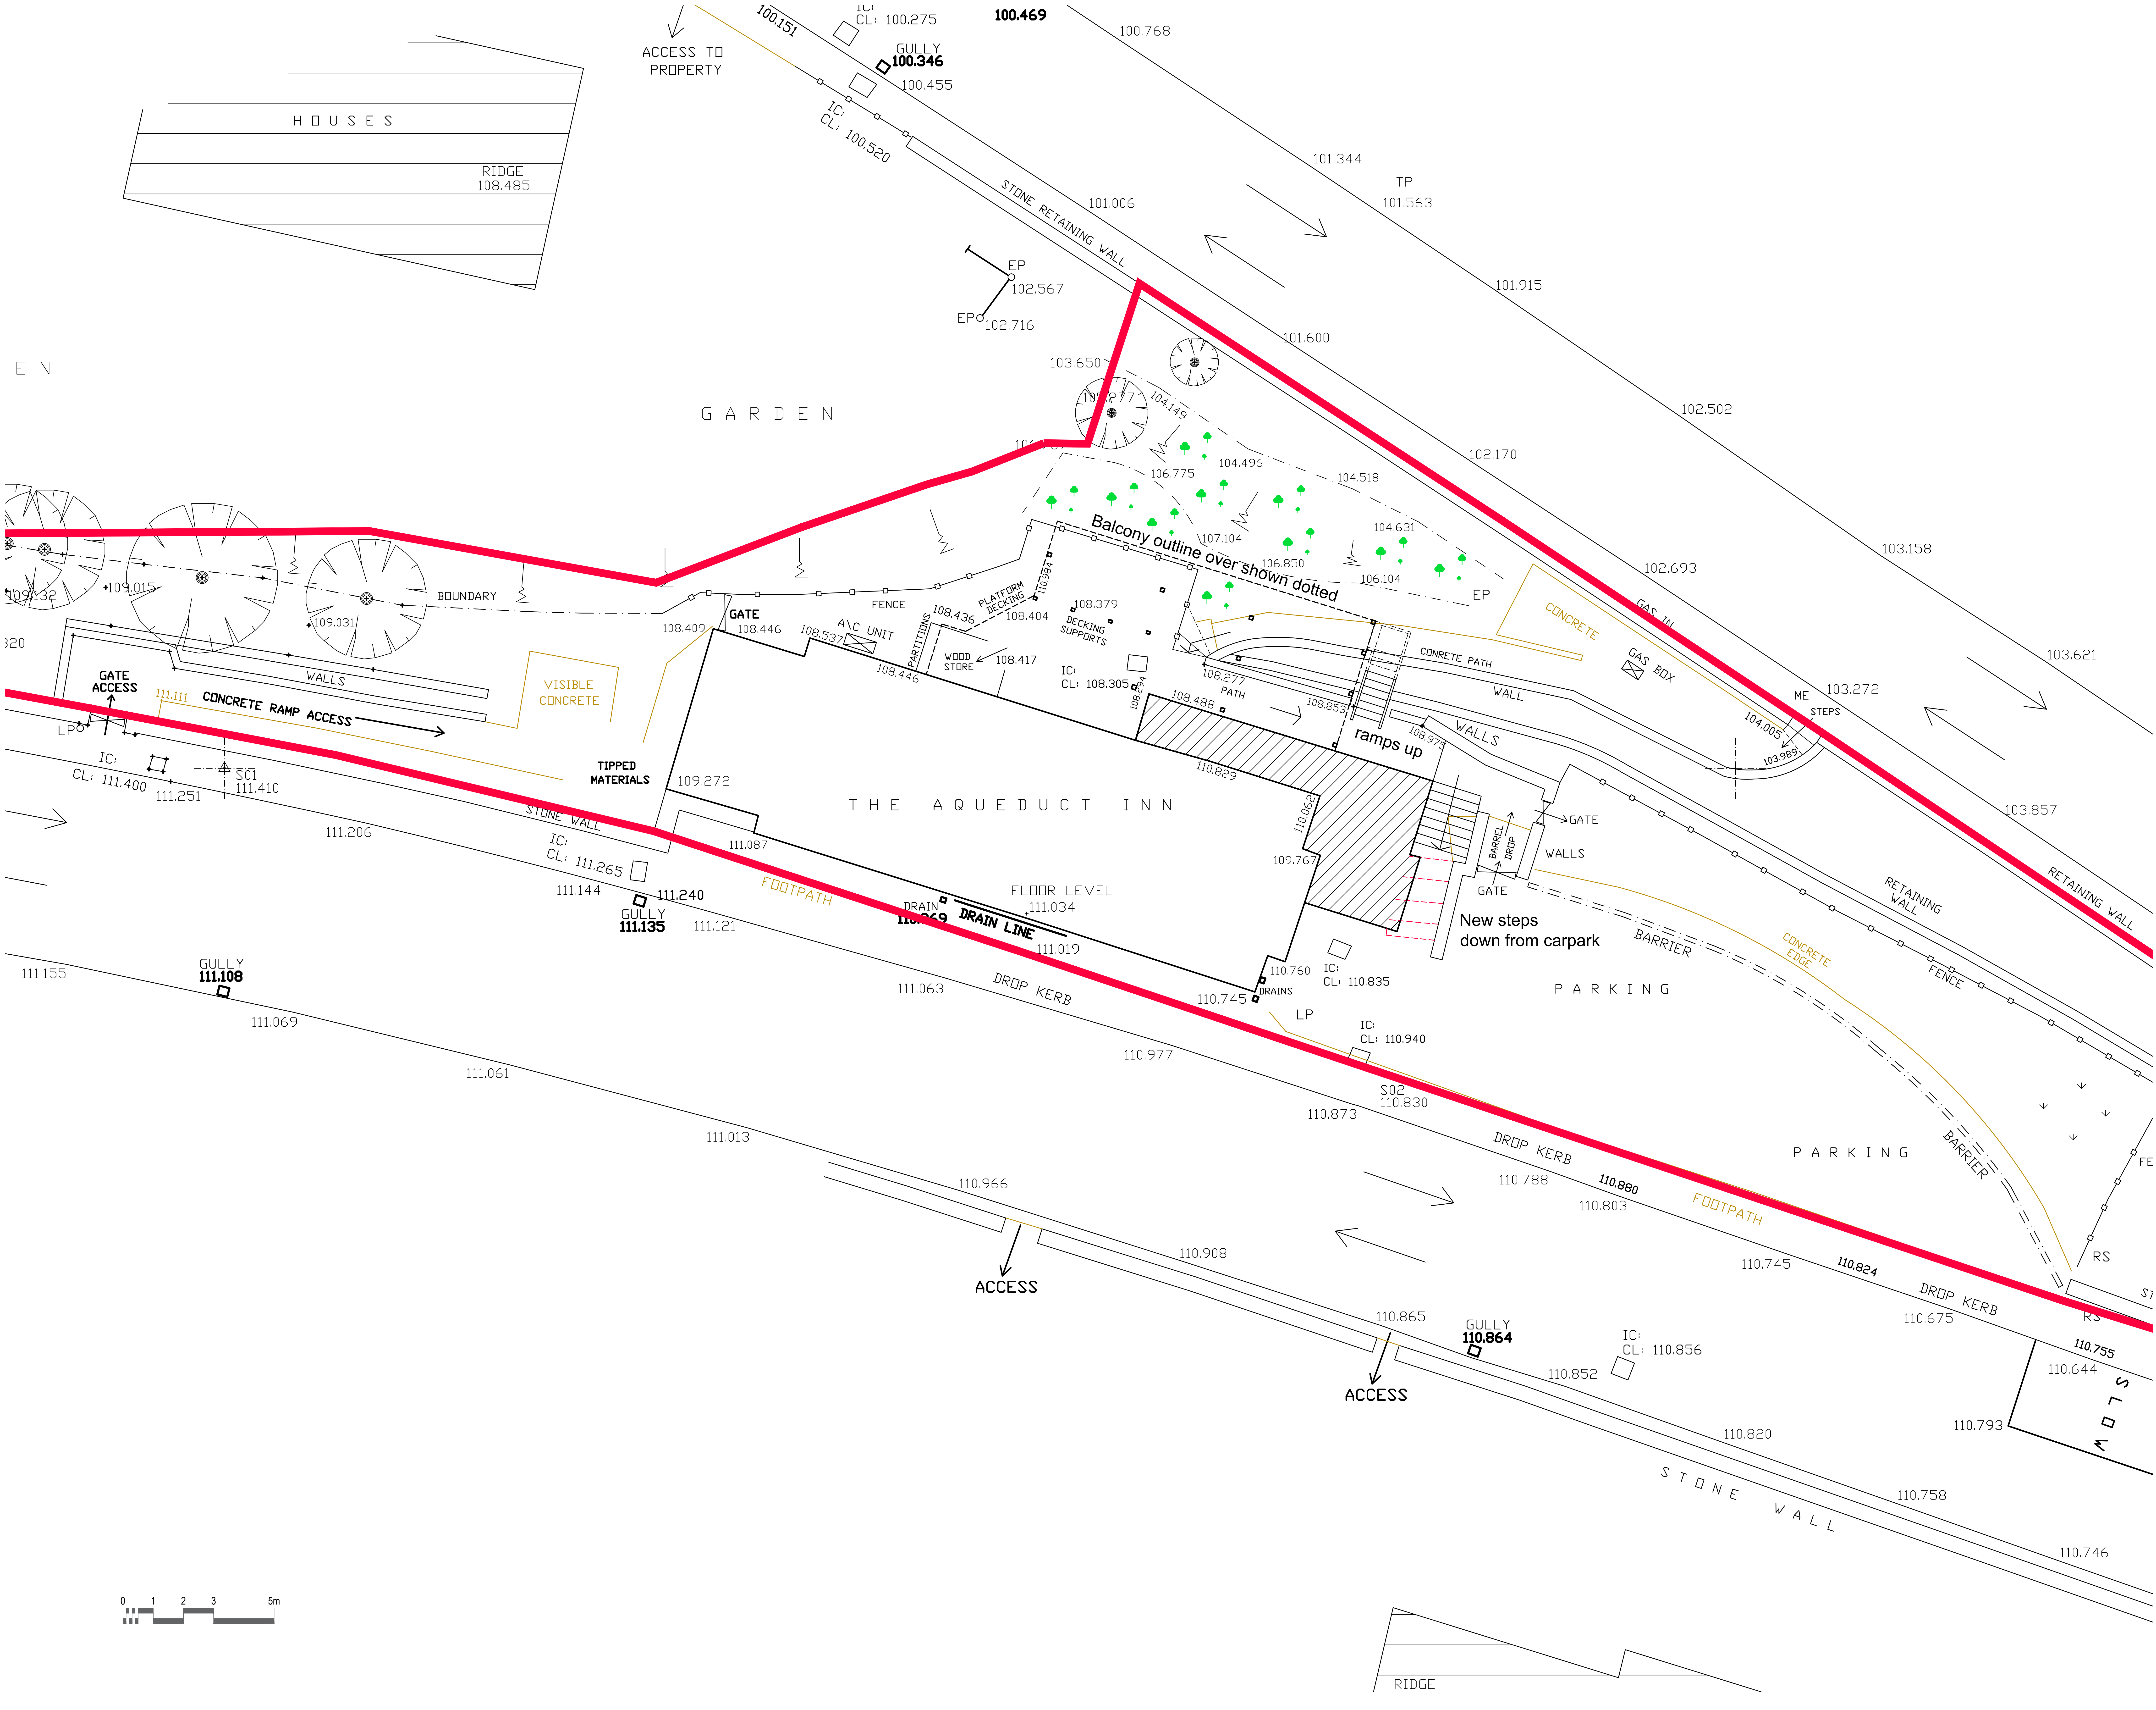

| NOTES | |
|---|---|
| 1. | Do not scale this drawing. |
| 2. | All dimensions to be checked on Site. |
| 3. | Final postions of all equipment to be agreed on Site. |
| 4. | This drawing is subject to Copyright and is not to be reproduced in part or whole without approval. |

| Rev. | By | Date | Description |
|---|---|---|---|
| 0 | TS | 20.05.2020 | First issue. |

**Client**
Mr. Nick Edwards

**Project**
The Aquaduct Inn
Holyhead Road
Froncysyllte
LL207PY

**Drawing Title**
Proposed Site Plan

| | | | |
|---|---|---|---|
| Drawn **By** | TS | **Date** | January 2019 |
| **Job No.** | P294 | **Status** | PLANNING |
| **Dwg No.** L08 | **Rev.** 0 | **Scale@**A1 | 1:100 |

**ARCHITECTURE WORKS**
**RESIDENTIAL** **COMMERCIAL** **INDUSTRIAL**

The Coach House
Warrington Road
Mickle Trafford
Chester
CH2 4EA

Tel: 01244 300199
Mobile: 07974 674674
Email: toby@architecture.works