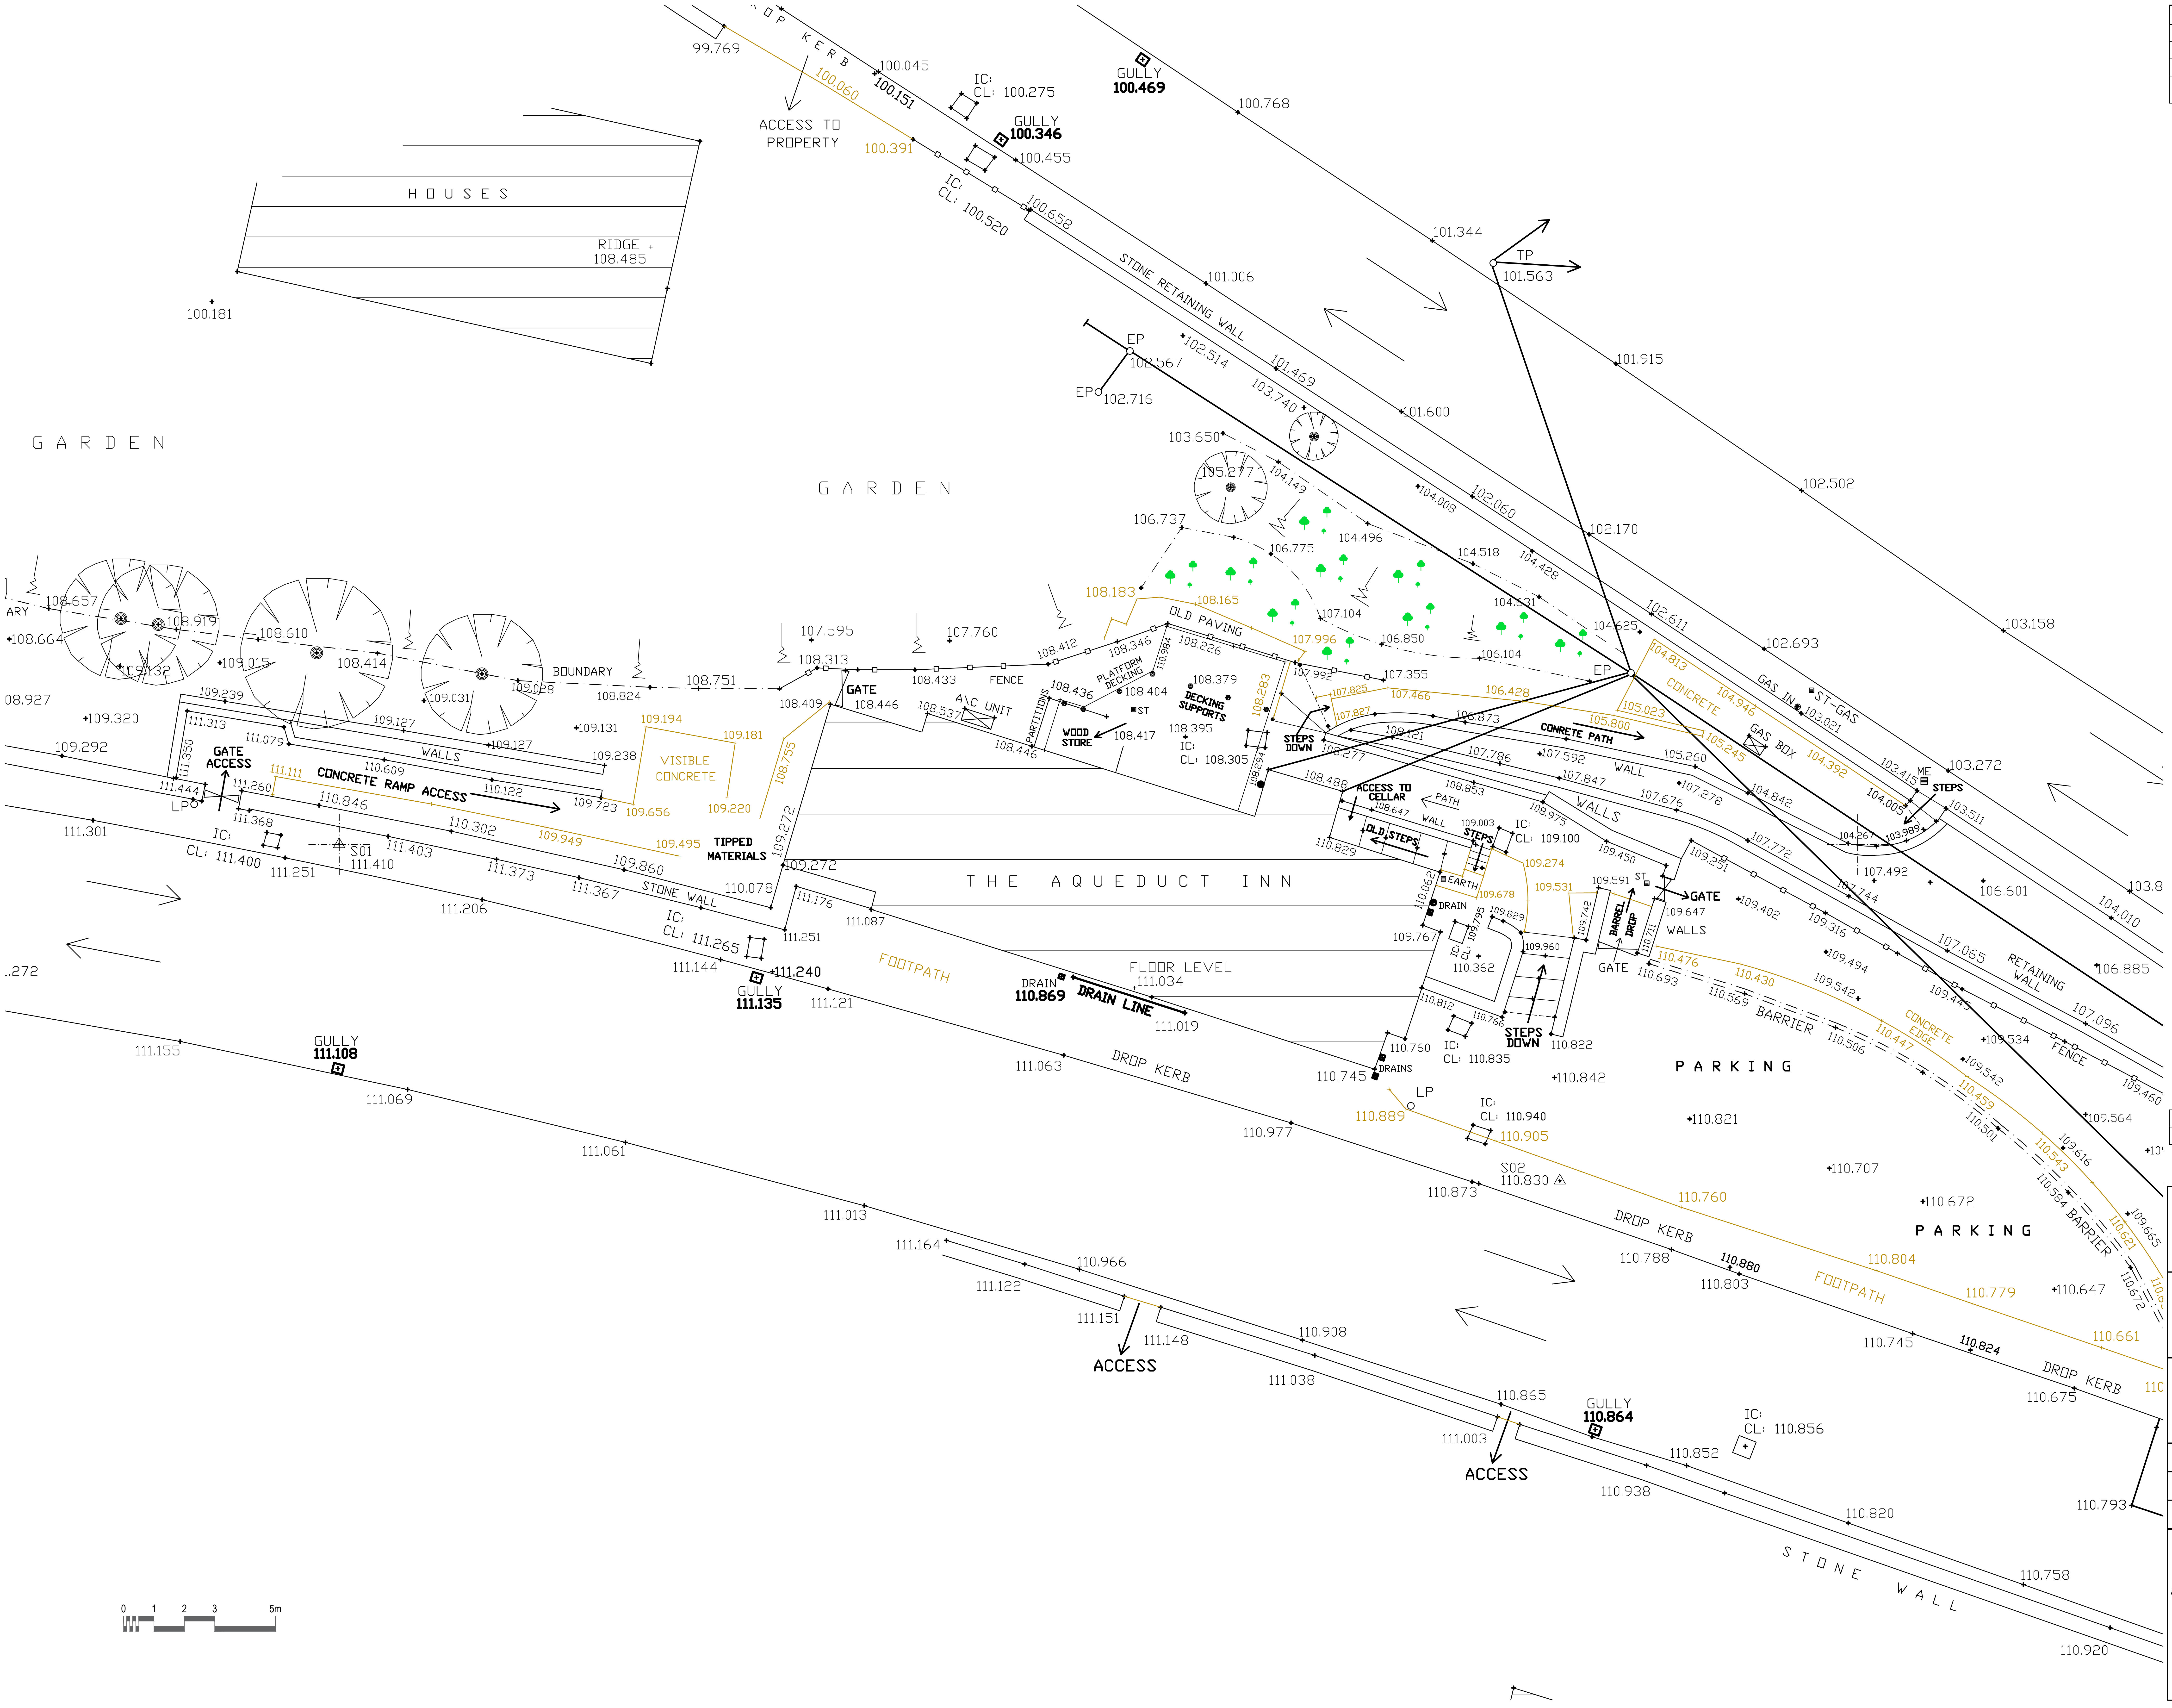

NOTES	
1.	Do not scale this drawing.
2.	All dimensions to be checked on Site.
3.	Final postions of all equipment to be agreed on Site.
4.	This drawing is subject to Copyright and is not to be reproduced in part or whole without approval.

Rev.	By	Date	Description
0	TS	20.05.2020	First issue.

Client
Mr. Nick Edwards

Project
The Aquaduct Inn
Holyhead Road
Froncysyllte
LL207PY

Drawing Title
Existing Site Plan

Drawn **By**	TS	**Date**	January 2019
Job No.	P294	**Status**	PLANNING
Dwg No. L01	**Rev.** 0	**Scale@**A1	1:100

ARCHITECTURE WORKS

RESIDENTIAL **COMMERCIAL** **INDUSTRIAL**

The Coach House
Warrington Road
Mickle Trafford
Chester
CH2 4EA

Tel: 01244 300199
Mobile: 07974 674674
Email: toby@architecture.works