

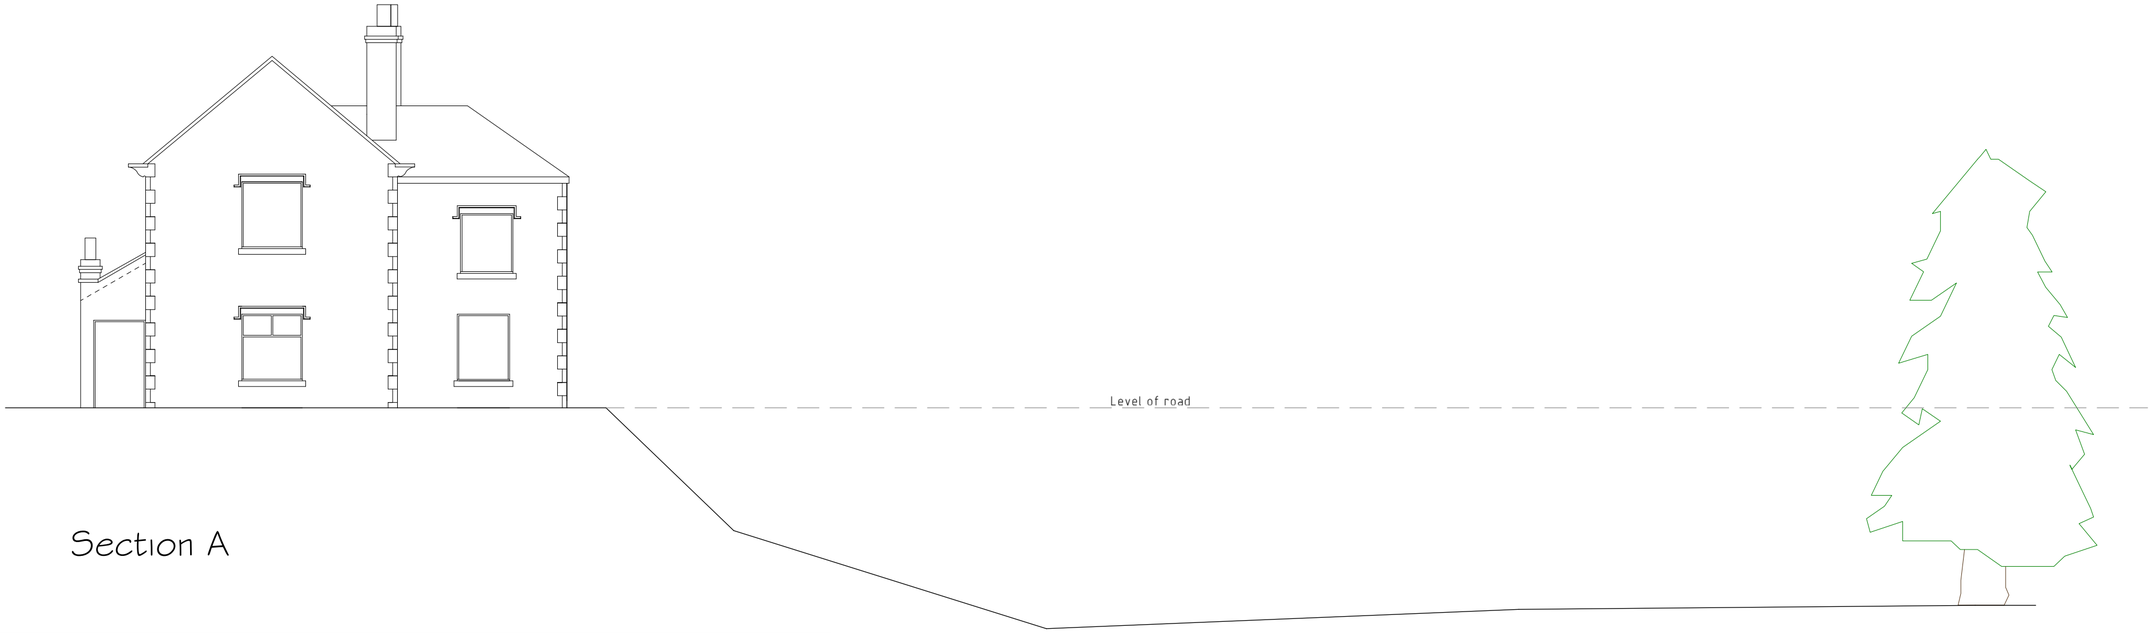


Section A

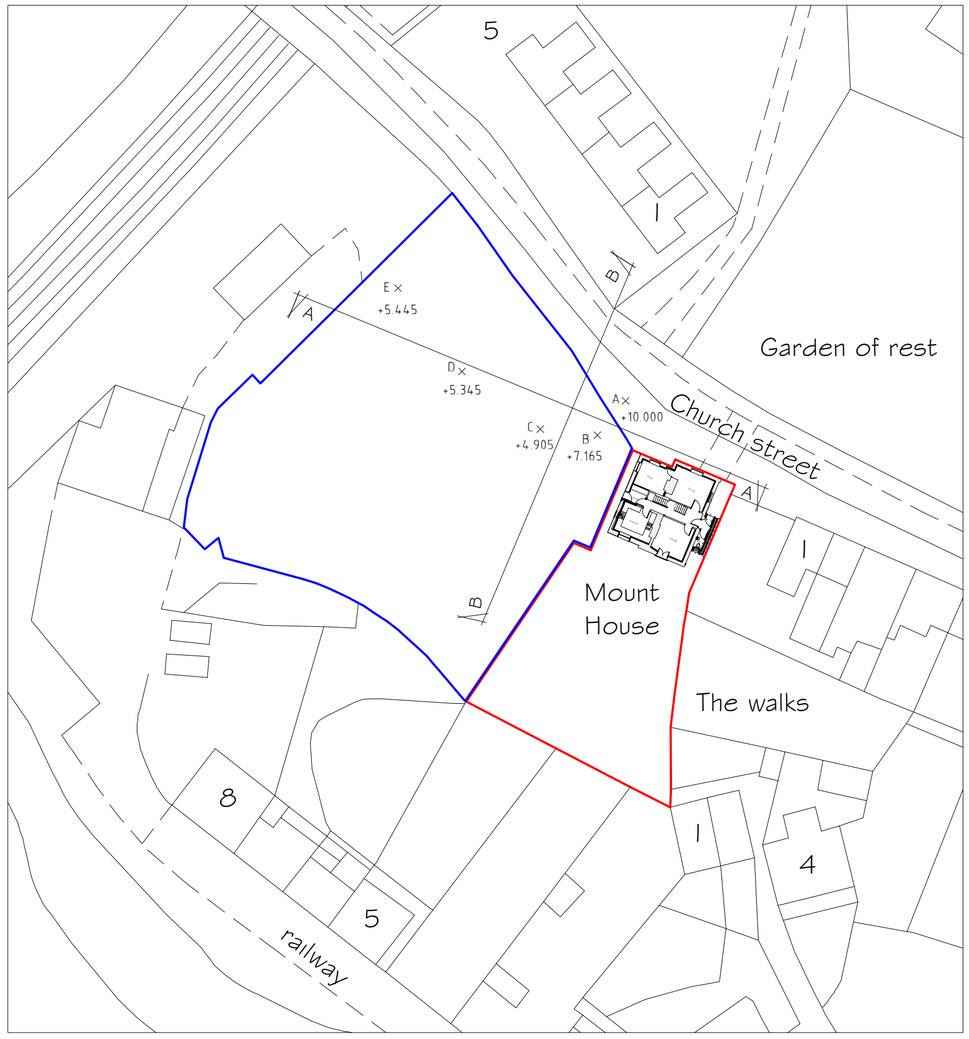

Site plan

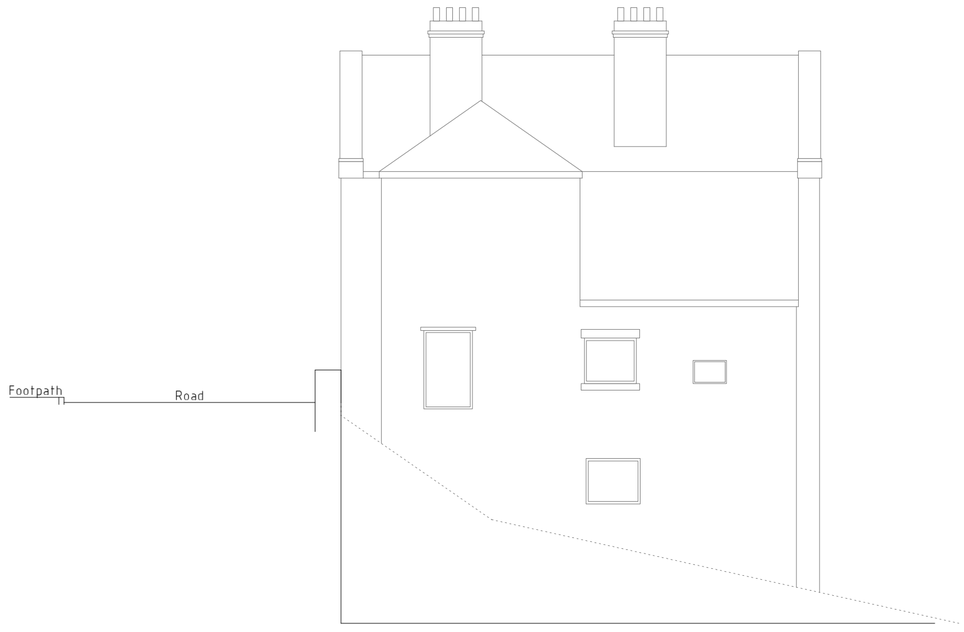

Section B

Rev	Date	Detail	Initial

Project:
Proposed renovation and extension to Mount House, Church Road, Ruabon Wrexham

Title:	Scale: (A2)
Site & Levels	1:100 & 1:500

Drawn By:	Date:
MH	Jan 2010
Drawing No:	Sheet:
B047/02	1 of 1

blueprint
architectural services

Soar Chapel, Aberderfyn Road,
Ponciau, Wrexham. LL14 1SL
Web: www.blueprintarchitectural.com
E-mail: enquiries@blueprintdesignuk.com
Tel: 01978 356500