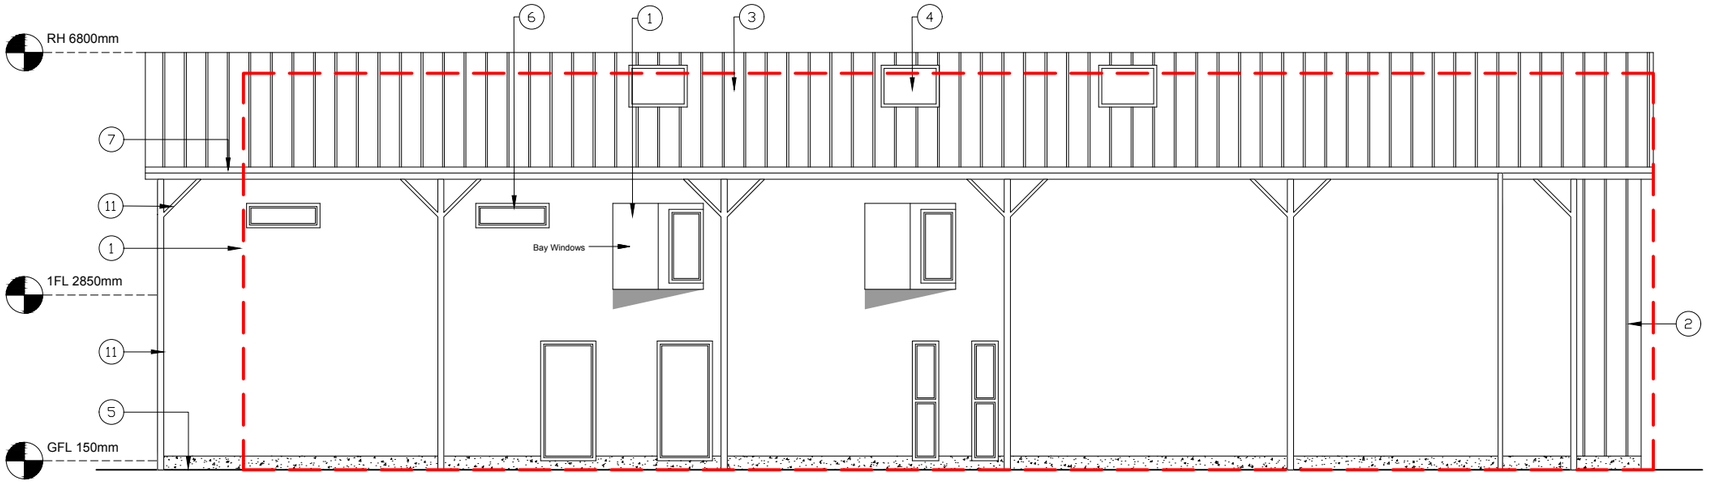

PROPOSED REAR ELEVATION

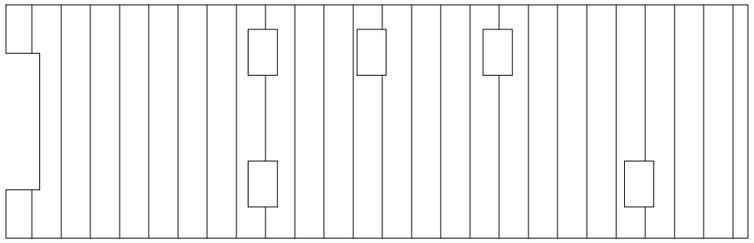

PROPOSED ROOF PLAN 1:200

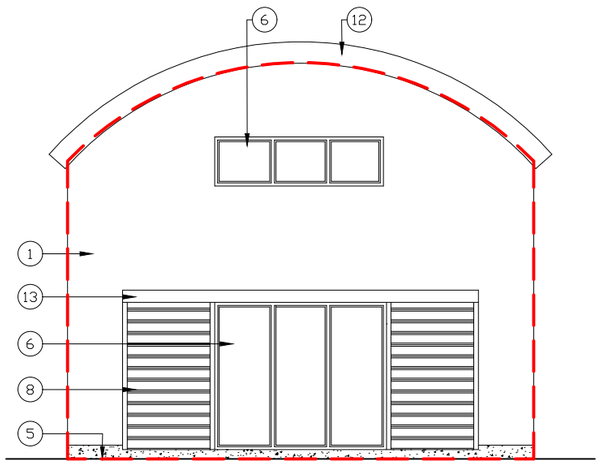

PROPOSED RIGHT SIDE ELEVATION

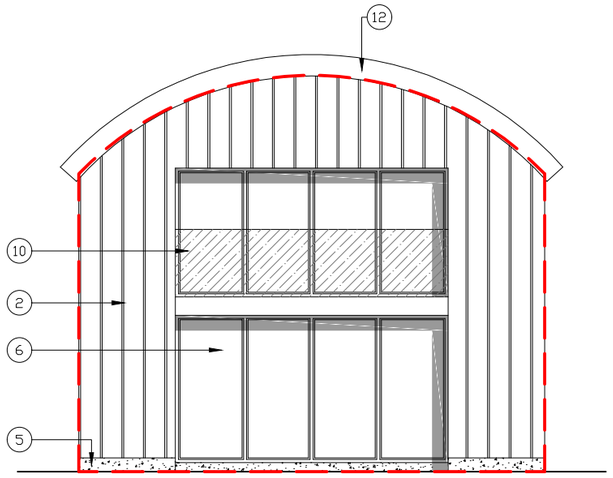

PROPOSED LEFT SIDE ELEVATION

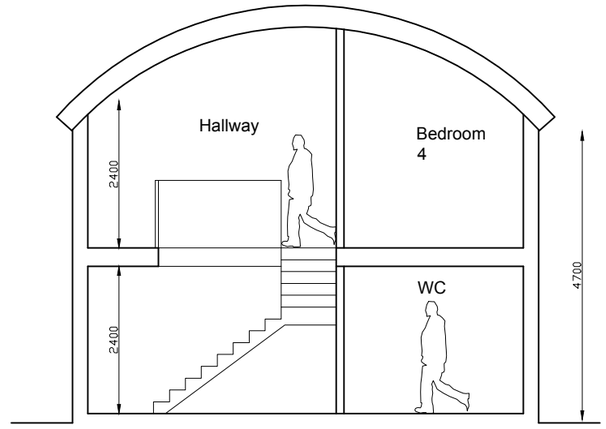

PROPOSED SECTION

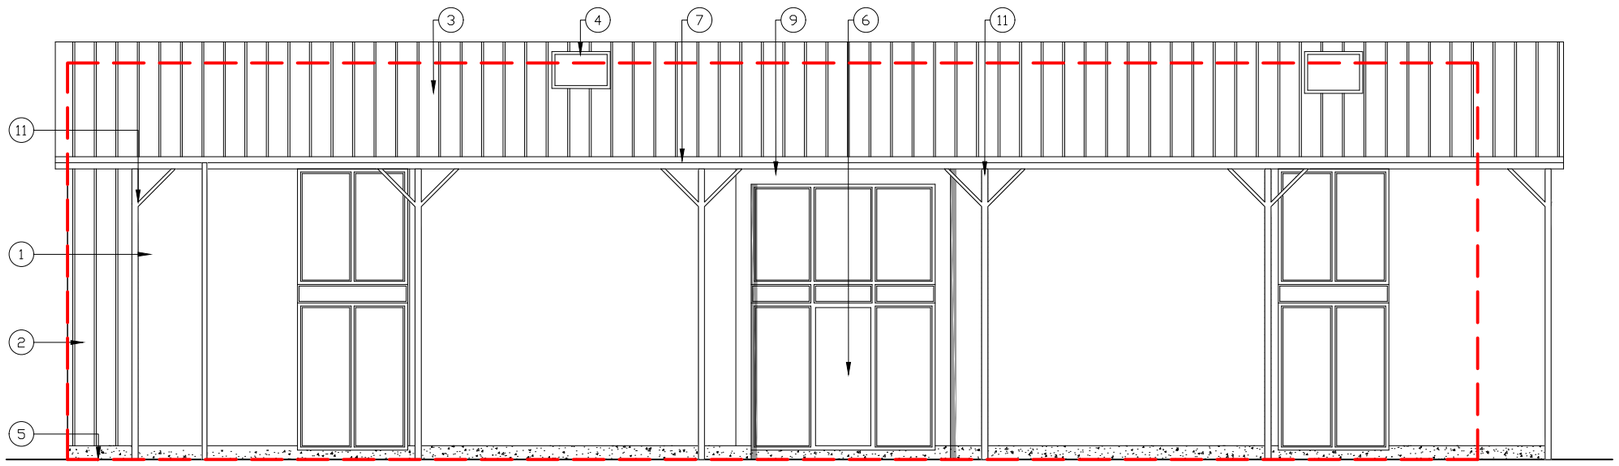

PROPOSED FRONT ELEVATION

Key

1. Siberian larch silver/grey vertical cladding
2. Standard seam powder coated aluminum wall cladding in anthracite grey
3. Standard seam powder coated aluminum roof cladding in anthracite grey
4. Conservation roof lights
5. Concrete plinth below dpc
6. Anthracite grey aluminum powder coated windows/doors
7. Black halfround powder coated aluminum gutters tbc
8. Sliding wood louvre wall panel in powder coated aluminum frame anthracite grey
9. Aluminum powder coated box surround in anthracite grey
10. Tempered glass balustrade
11. Steel frame structure painted finish colour tbc
12. Aluminum powder coated capping in anthracite grey
13. Sandstone lintel

Existing Building Outline

DISCLAIMER

1. THIS DOCUMENT AND ALL DRAWINGS ARE COPYRIGHT OF **HARDIE BRACK** AND MAY NOT BE REPRODUCED WITHOUT THEIR SPECIFIC PERMISSION
2. DRAWINGS MUST BE READ IN ASSOCIATION WITH THE RELEVANT **HARDIE BRACK** SPECIFICATION(S) & SCHEDULE OF WORKS.
3. THE DRAWINGS SHOULD NOT BE SCALED FROM. THE CONTRACTOR MUST SITE CHECK ALL DIMENSIONS PRIOR TO ORDERING MATERIALS. FIGURED DIMENSIONS ARE TO BE USED FOR TENDER PURPOSES ONLY. DISCREPANCIES MUST BE REPORTED IMMEDIATELY TO THE CONTRACT ADMINISTRATOR BEFORE PROCEEDING.
4. ALL BUILDING MATERIALS SPECIFIED SHALL COMPLY WITH THE REQUIREMENTS OF THE CURRENT BUILDING REGULATIONS, BRITISH STANDARDS, BRITISH STANDARD CODES OF PRACTICE AND SHALL BE TO THE SATISFACTION OF THE LOCAL AUTHORITY BUILDING CONTROL OFFICER & CONTRACT ADMINISTRATOR.
5. ALL STRUCTURAL WORKS ARE TO BE CARRIED OUT IN FULL ACCORDANCE WITH STRUCTURAL ENGINEER'S APPROVED CALCULATIONS AND DETAILS AND TO THE SATISFACTION OF THE LOCAL AUTHORITY BUILDING CONTROL OFFICER.
6. DEMOLITION WORKS TO BE CARRIED OUT IN ACCORDANCE WITH THE HASAW ACT 1974 & THE CONSTRUCTION DESIGN & MANAGEMENT [CDM] REGULATIONS 2007. THE CONTRACTOR SHALL NOT DISTURB ANY ASBESTOS PRODUCTS DURING THE WORKS, ANY DISCOVERY OF ASBESTOS OR SUSPECTED ASBESTOS PRODUCTS, WHICH ARE LIKELY TO BE DISTURBED DURING THE WORKS, SHALL IMMEDIATELY BE REPORTED TO THE CONTRACT ADMINISTRATOR. WHERE SPECIFIED WORKING WITH ASBESTOS SHALL BE CARRIED OUT IN FULL ACCORDANCE WITH THE CONTROL OF ASBESTOS REGULATIONS 2006.
7. THE PLANS MUST NOT BE ACTED UPON UNTIL THEY HAVE BEEN APPROVED IN ACCORDANCE WITH CLAUSE 14 & 12 [2] (b) OF BUILDING REGULATIONS. SHOULD THE OWNER OR CONTRACTOR COMMENCE WORK WITHOUT THE ABOVE APPROVALS, THEY DO SO AT THEIR OWN RISK.
8. TO BE READ IN CONJUNCTION WITH SPECIALIST DRAWINGS FOR STRUCTURAL ENGINEERING, DRAINAGE AND SERVICES DESIGN

Revision	Drawn by:	Date:	Details:

Hardie Brack
Pekin Building
23 Harrington Sreet
Liverpool
L2 9QA
T : 0151 242 1500
F : 0151 231 1096
www.dearsbrack.co.uk

HBA DESIGN

Client:	Urban Developments
Project Title:	8 No. Dwelling House Development
Site Location:	Gamford House, Gamford Lane, Rossett, Wrexham LL12 0EW
Drawing Title:	Plot 3 - Proposed Elevations & Section

Scale:	Drawn:	Date:	Project No.	Drawing No.	Revision:
1:100 @ A3	DCA	06.03.19	PP18-1275	PL-105	