
NOTES

Copyright: All rights reserved.
This drawing must not be reproduced without permission.
This drawing must not be scaled. Dimensions are in millimetres unless specified.

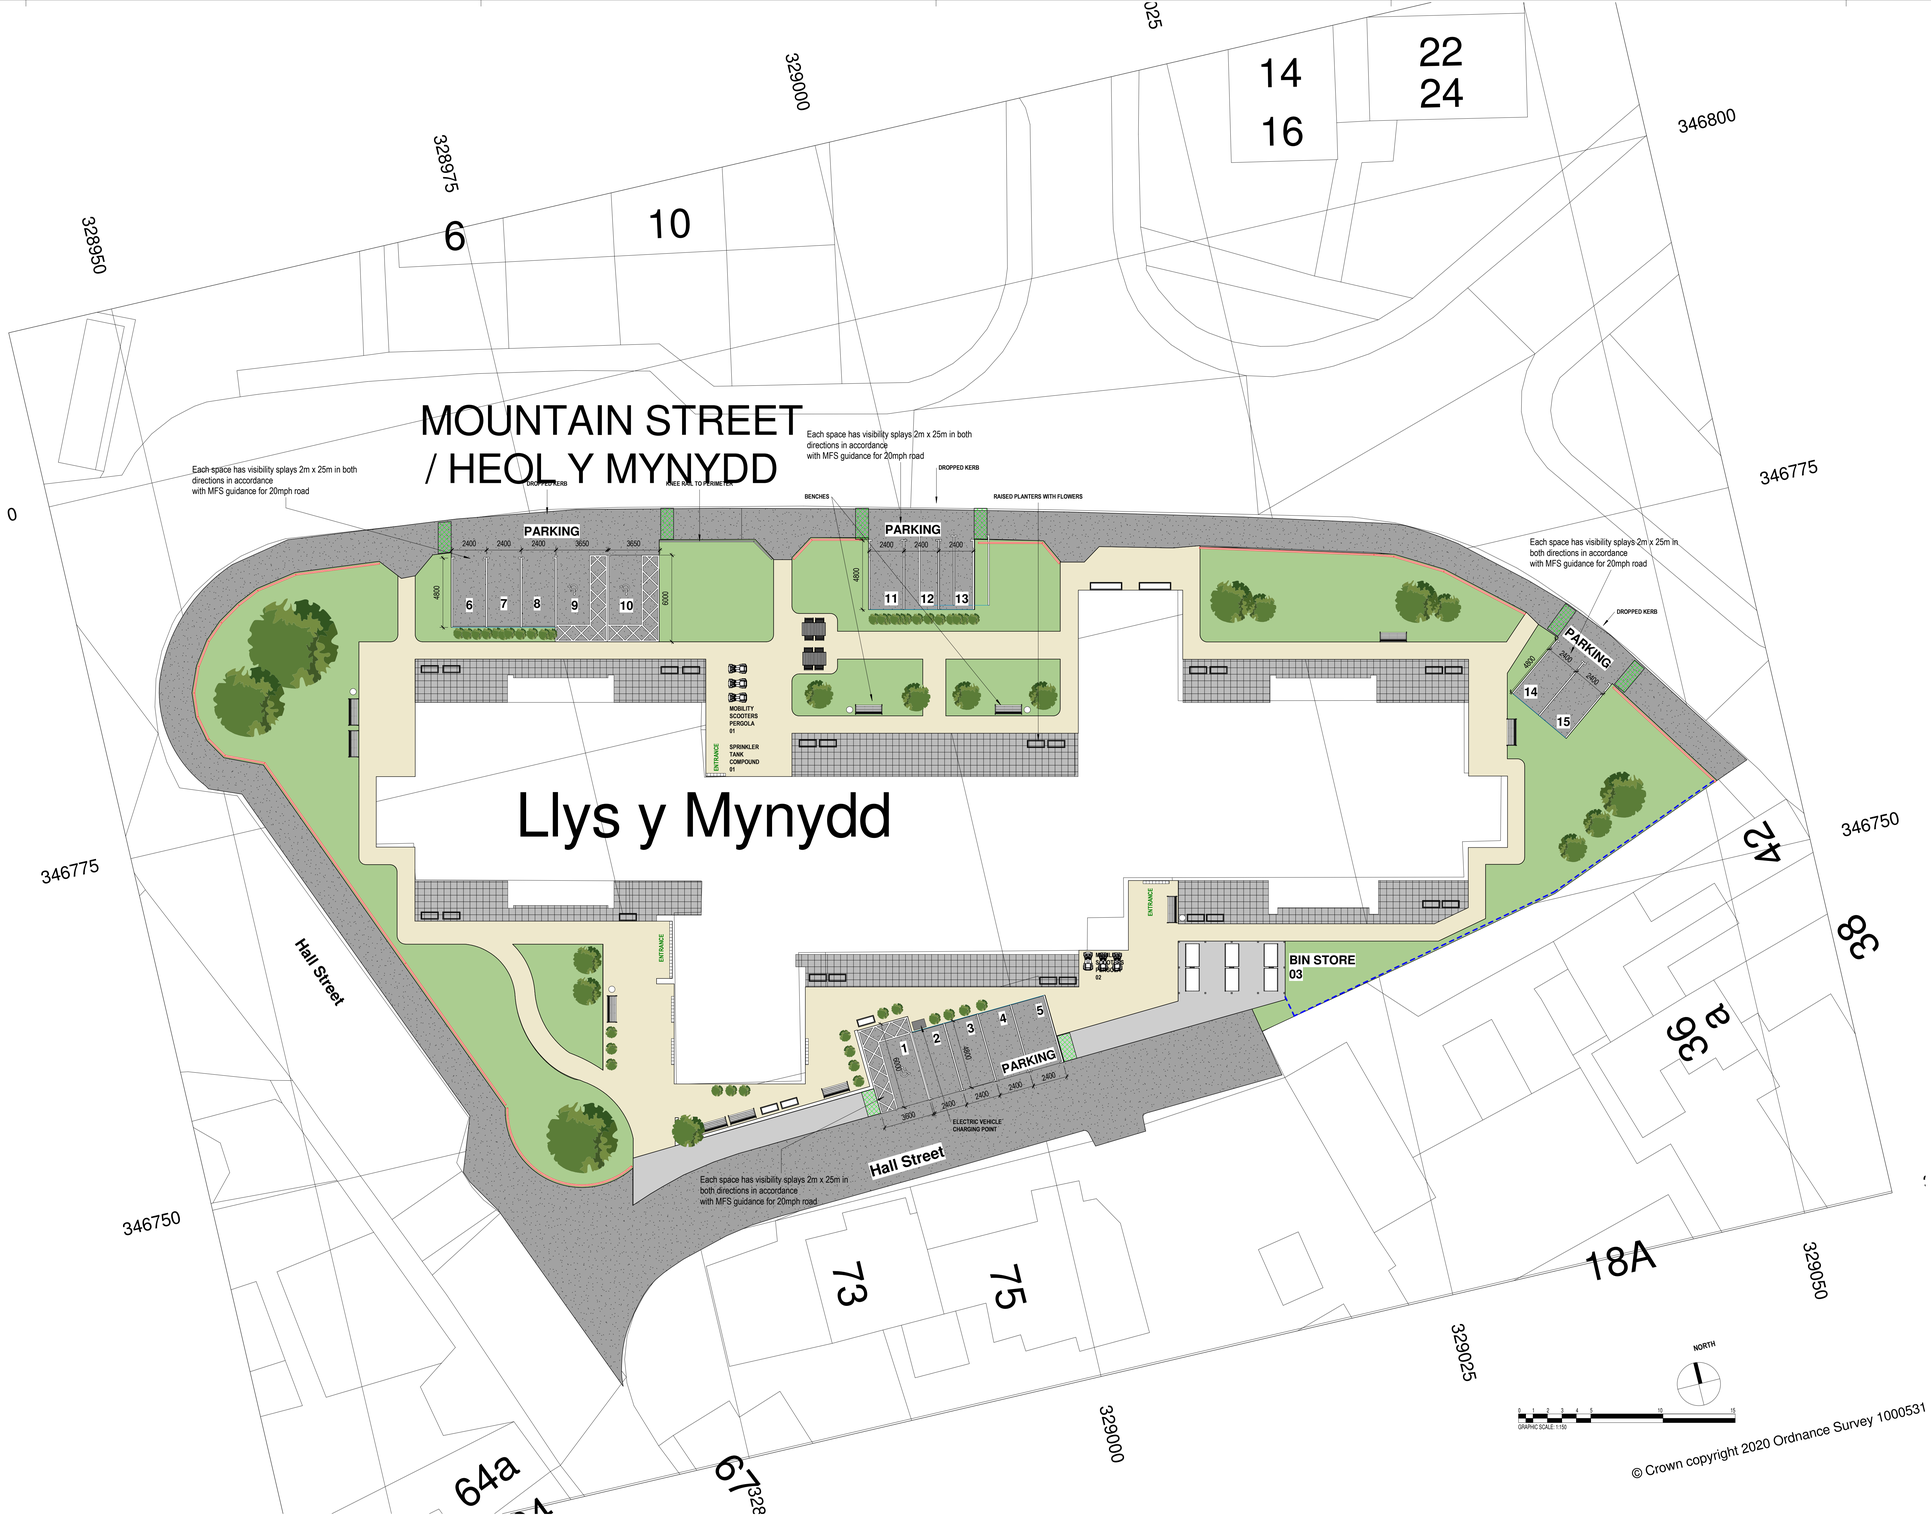

KEY

HARDWORKS

- MACADAM - Vehicle Access Dark Grey
- MACADAM - Pedestrian Access Light Grey
- PAVING FLAGS - 400mm sq. Tobermore Hydrpave textured colour TBC
- PERMABLE RESIN BONDED GRAVEL Bureed permable resin natural aggregate
- Tactile paving to top and base of ramps & steps Tobermore finish TBC
- Drop kerb locations
- 1.5m high green PVC coated steel V mesh fence with matching 60mm sq posts Fencing within soft landscaping to all planting of climbing shrubs either side.
- KNEE FENCE TO PERIMETER Existing metal hoop railings
- Bench Seat Bailey Streetscene 1750 L
- Timber clad planter Bailey Streetscene Stoke planter 1200L x 500D x 500H
- Litter bin Bailey Streetscene 50L Urbanis Rund
- Drainage channel to thresholds and gate. Aco slot drain

SOFTWORKS

- PROPOSED TREE PLANTING Semi mature trees - Cherry Blossom
- PROPOSED MULTI-SHRUB PLANTING
- LAWN Rolled turf laid onto minimum depth of 200mm topsoil.

REV	DATE	REVISION NOTE	BY	CHECK
P1	17.02.2021	Carpark spaces amended and notes added	DO	JH

PLANNING

elliswilliams ARCHITECTS
Wellfield Chester Road Preston Brook WA7 3BA
T: +44 1928 752 200 E:info@ewa.co.uk

Wrexham_Llys y Mynydd
Proposed Site Plan
2594_ 70400
REV P1
STATUS | PL
SCALE | As indicated @ A1 1:150
DRAWN BY | RM
DATE | 17.02.2021
LYM- EWA- ZZ- 00- DR- A- 04- 70400