


Proposed First Floor

1:100

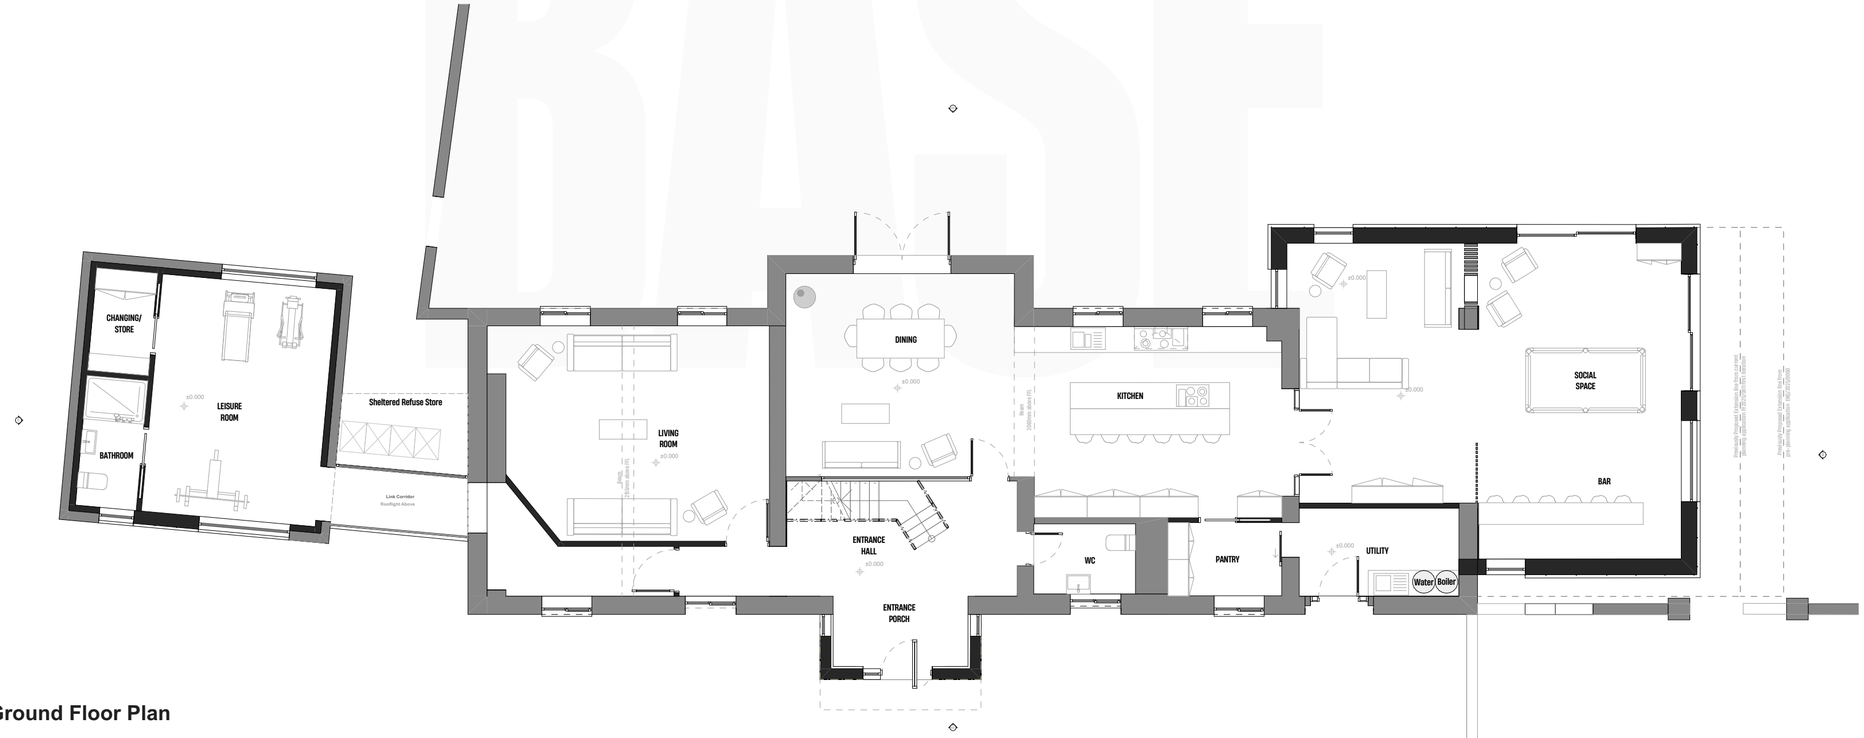

Proposed Ground Floor Plan

1:100

N

SCALE BAR 1:100

0 1 2 3 4 5 6 7 8 9 10

BASE

Offices:
SHREWSBURY, CONWY, CHESTER

Tel: 01743 236 400 | Tel: 01244 569 008

Email: HELLO@BASEARCHITECTURE.CO.UK

Web: BASEARCHITECTURE.CO.UK

Rev.	Revision Description.
A	Drawings for Planning Committee 2025
By. JTB	
Chk. JH	

Scale. 1:100 @ A2	Drawn by. JTB
Date. 13.01.25	Chk. CH

Project Title
The Stables

Client
Mr and Mrs Jackson

Drawing Title
Proposed Floor Plans

Project No.	Drawing No.	Rev.
BA4582	PL-101	A

This drawing is the property of base Architecture & Design Ltd. It shall not be copied or scanned, in part or whole, without prior consent of base Architecture and Design. Do not scale this drawing.

RIBA

base cares