


WE North West Elevation (Rear)

1:100

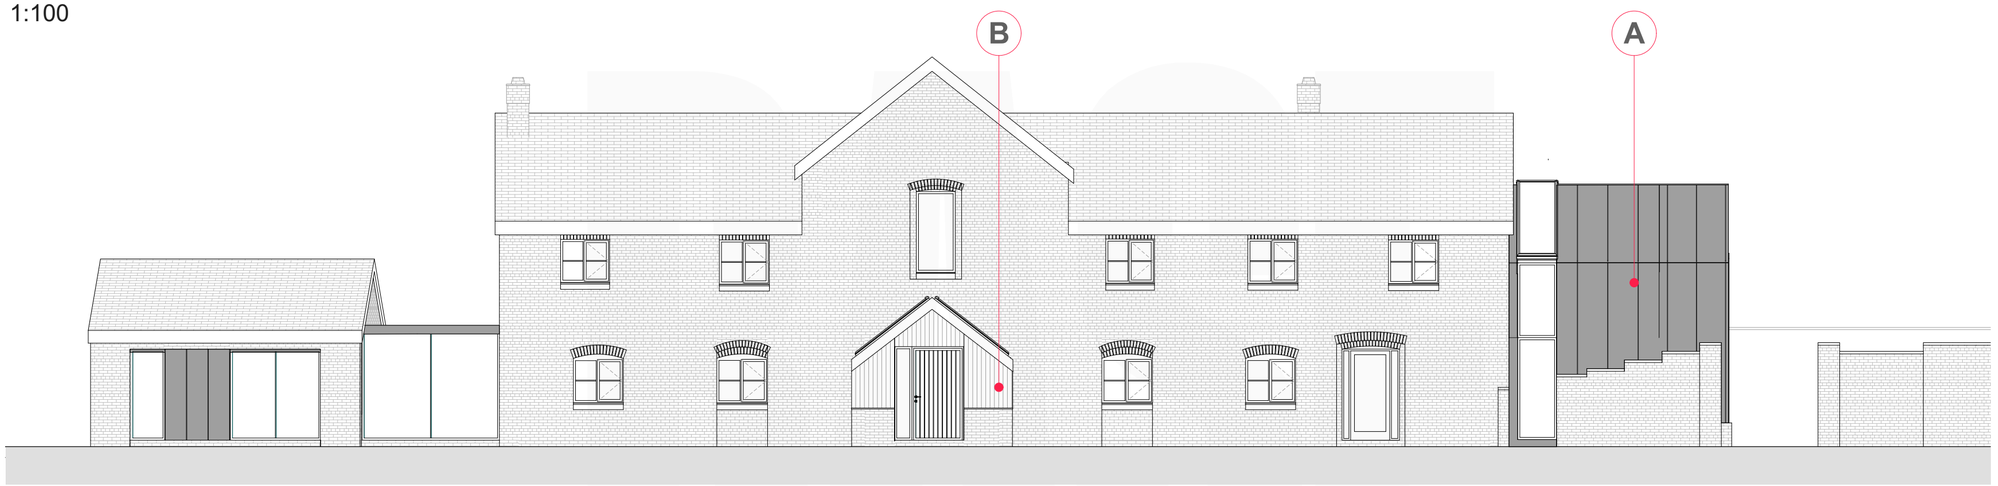

EE South East Elevation (Front)

1:100



SE South West Elevation

1:100



NE North East Elevation

1:100

SCALE BAR 1:100

0 1 2 3 4 5 6 7 8 9 10


BASE

Offices:
SHREWSBURY, CONWY, CHESTER


Tel: 01743 236 400 | Tel: 01244 569 008

Email: HELLO@BASEARCHITECTURE.CO.UK

Web: BASEARCHITECTURE.CO.UK

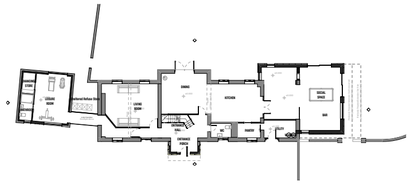



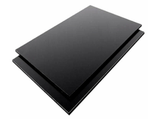

A. Black Power-coated aluminium Cladding.
Spec: Taylor Maxwell Anvil Metal cladding system. Colour: ANVIL-A1006.





B. Sawn Ltd: Mismatch rough sawn rainscreen cladding. Rough sawn , character sleak cladding design based on 18mm thick slats normally supplied in 100mm 75mm and 50mm.

Rev. A	Revision Description. Drawings for Planning Committee 2025
By. JTB	
Chk. JH	

Scale. 1:100, @ A2	Drawn by. JTB
Date. 13.01.25	Chk. CH

Project Title
The Stables

Client
Mr and Mrs Jackson

Drawing Title
Proposed Elevations

Project No.	Drawing No.	Rev.
BA4582	PL-102	A

This drawing is the property of base Architecture & Design Ltd. It shall not be copied or scanned, in part or whole, without prior consent of base Architecture and Design. Do not scale this drawing.

RIBA

base cares