
This drawing is the property of CB ARCHITECTURAL DESIGN. Copyright is reserved by them and the drawing issued on the condition that it is not copied, reproduced, retained or disclosed to any unauthorised person either wholly or in part without the written consent of CB ARCHITECTURAL DESIGN.


1. All dimensions to be verified on site prior to any shop works being commenced.
2. Any discrepencies to be reported to the Designer before any work is put in hand.
3. Do not scale from this drawing.
4. This drawing is to be read in conjunction with relevant consultants and specialists drawings.
5. This is a metric drawing.
6. Dimensions indicated thus '**' are site dimensions and are to be adjusted onsite by the Contractor accordingly.

PROPOSED MATERIALS


WALLS: As existing
ROOF: Marley Edgmere Dark Grey Interlocking Coc. Tiles
WINDOWS: White uPVC casement
DOORS: White uPVC
RWG's: Black uPVC, round profile
FASCIAS/BARGES/SOFFITS: Black uPVC

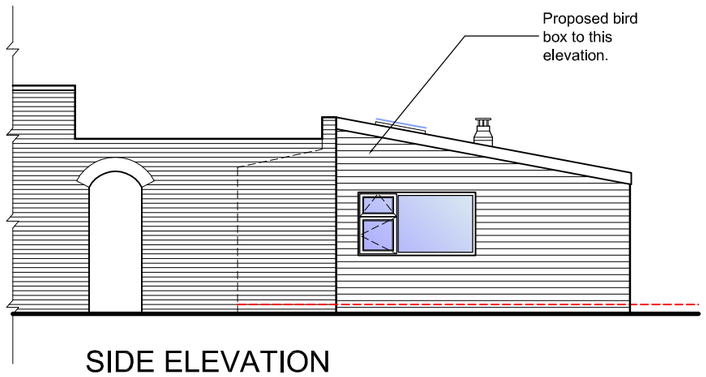


SIDE ELEVATION

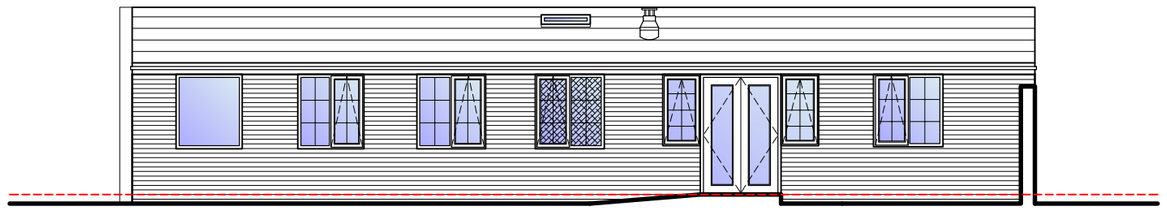

FRONT ELEVATION

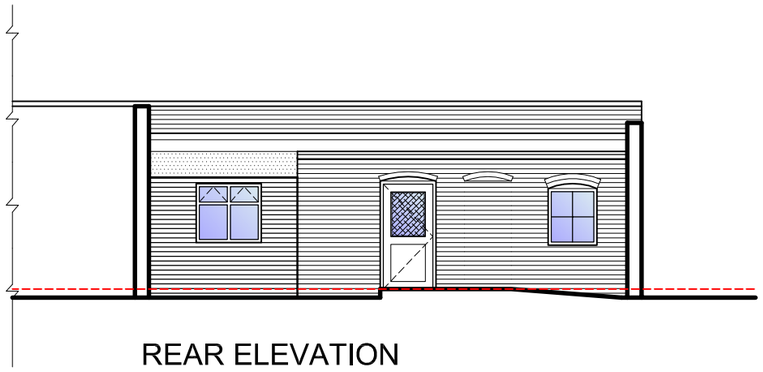

REAR ELEVATION

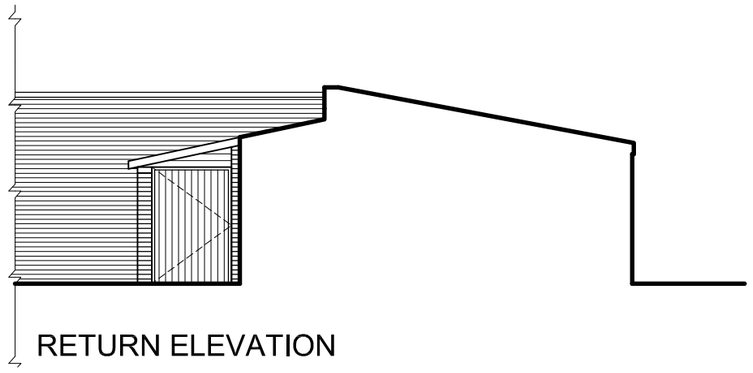

RETURN ELEVATION

T: 07833 029535
E: info@cbarchitecturaldesign.co.uk
W: www.cbarchitecturaldesign.co.uk

Architectural Design

Rev:	Date:	Description:	Initial:	Chkd:

Client: JO SPENDER

Drwg. Title: Elevations AS PROPOSED

Project: Change Of Use to form Annexe at 1 The Woodlands Gresford LL12 8NU

Scale: 1:100 Drawn: C.B. Chkd: C.B. Date: 25/10/25

Drwg. No.: 937/Sk02 Revision: B

0 10 20 50mm NATURAL SCALE

ORIGINAL DRAWING SIZE 420 x 297 (A3)