
N

SITE AREA = 2,494 SQM

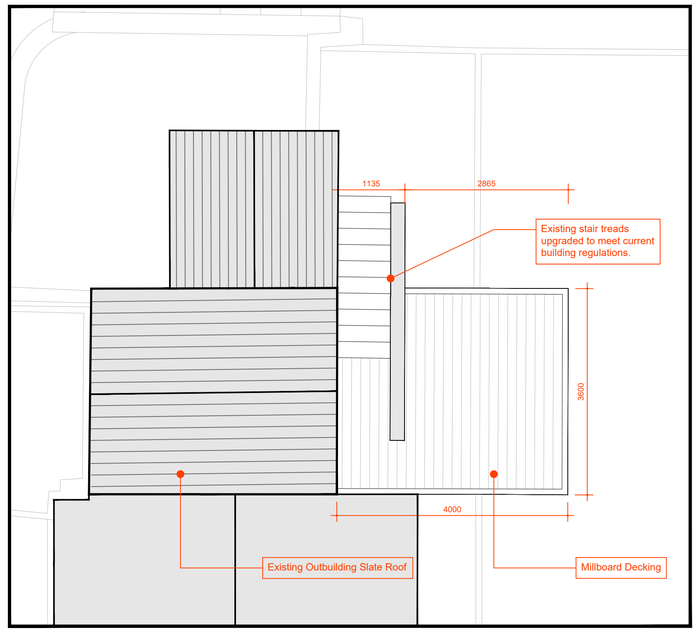

P Proposed Roof Plan

SCALE: 1:50@A1



This drawing is the copyright of Lewis Knox and may not be reproduced without permission.

The contractor is responsible for checking dimensions, tolerances and references. Any discrepancies to be checked with Lewis Knox before proceeding with works.

All work and materials to be in accordance with Building Regulations and to comply with the relevant codes of practice and British Standards.

REVISION

date	revision description	initi	rev

PROJECT:
Carthagena, Gresford.

CLIENT:
Miss R Dodd

DATE:
02.11.2025

DRAWING TITLE:
Proposed Block Plan

DRAWING NO: **24.005.A.007**

SCALE: **1:150@A1**

DRAWN BY: **MG**

CHECKED BY: **SK HK**

LEWIS KNOX
BESPOKE INTERIORS