

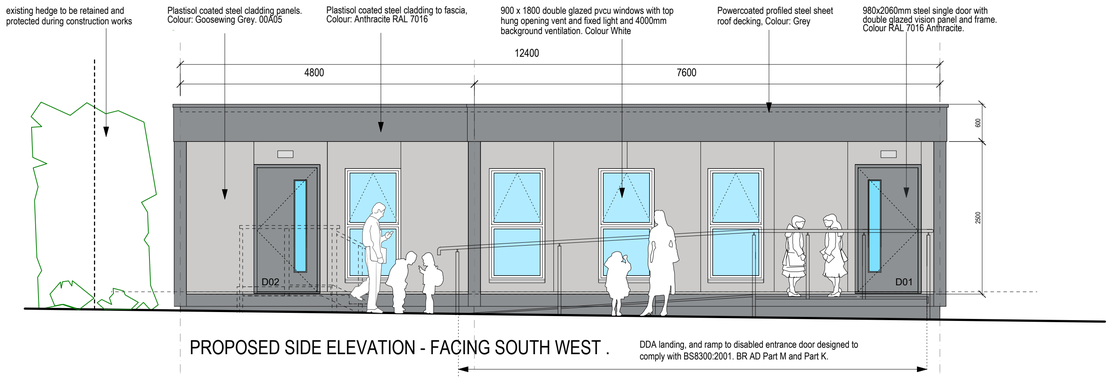


PROPOSED SIDE ELEVATION - FACING SOUTH WEST .


DDA landing, and ramp to disabled entrance door designed to comply with BS8300:2001. BR AD Part M and Part K.

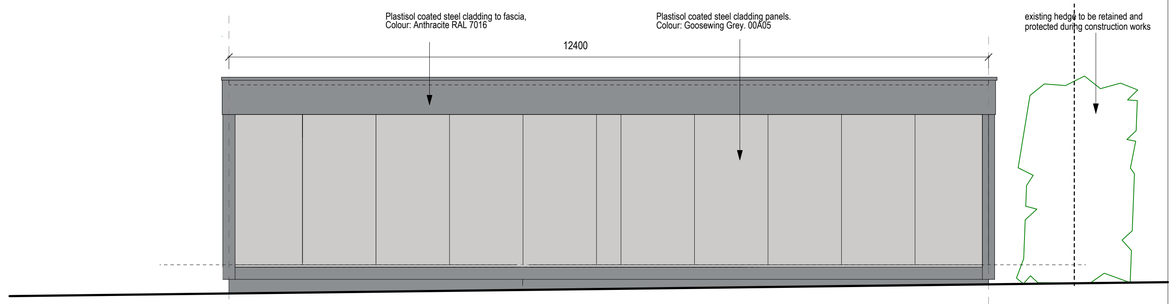


PROPOSED SIDE ELEVATION - FACING NORTH WEST .

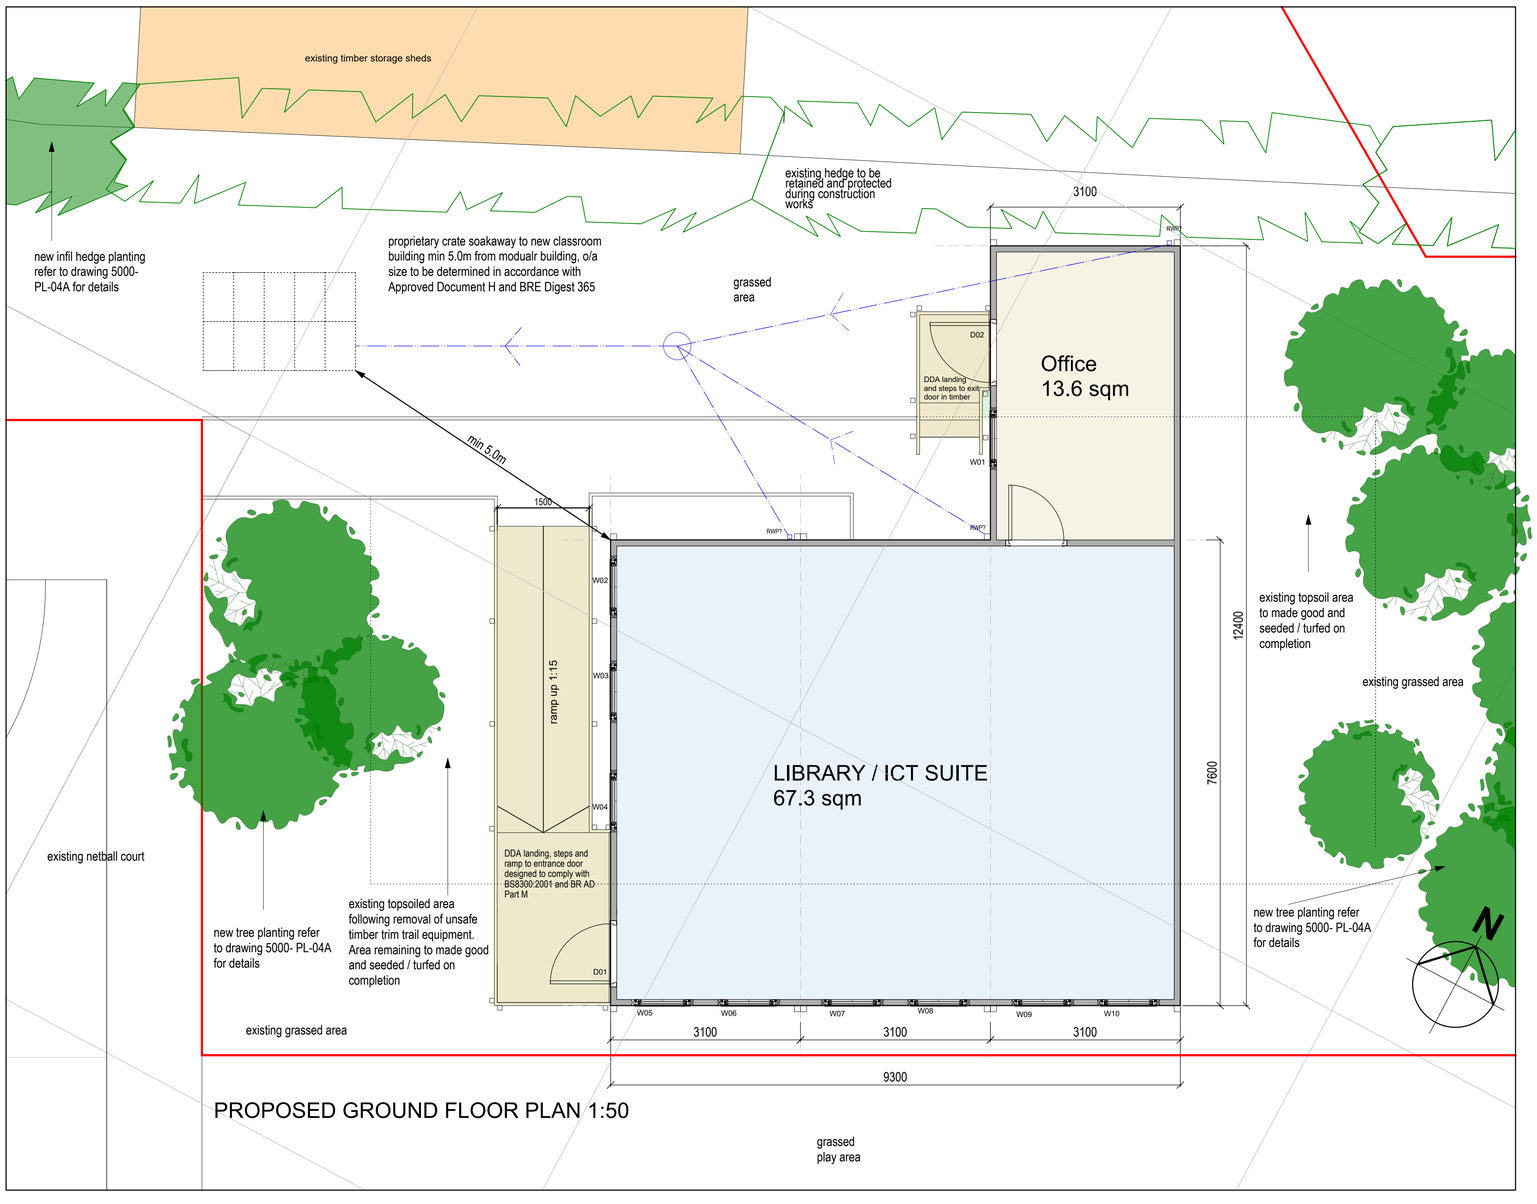

PROPOSED GROUND FLOOR PLAN 1:50

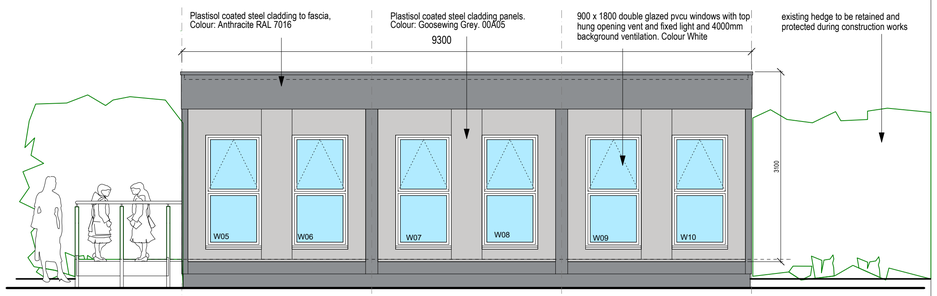

PROPOSED SIDE ELEVATION - FACING SOUTH EAST .

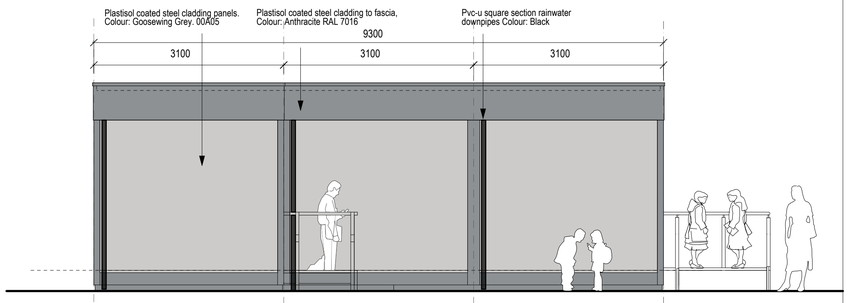

PROPOSED SIDE ELEVATION - FACING NORTH WEST .

0m 1 2 3 4 5m

ORIGINAL DRAWING SIZE 1:50 AT A1

Holy Saint All Saints' School 1874

Revision	A: Infill hedge and tree planting added, red line amended to include planting areas Nov 25
Client	THE GOVERNORS OF ALL SAINTS' SCHOOL
Job	PROPOSED MODULAR SCHOOL LIBRARY AND ICT SUITE FOR ALL SAINTS' SCHOOL GRESFORD, WREXHAM
Job No	5000
Drawing	GENERAL ARRANGEMENT PLAN AND ELEVATIONS
Drawing No	PL-05A
Drawn	DH
Checked	
Date	Sep 25
Scale	1:50 @A1

hha architects
horsley huber architects ltd
Stafford Castleberg studios 134 Newport Road ST16 1YB
t. 01785 251238 f. 01785 257843
e. staffords@hhastudios.com w. www.hhastudios.com

MPB PORTABLE BUILDINGS

preliminary	for comment	for approval
for tender	construction	as built

Do not scale. Check all dimensions on site. This drawing is copyright