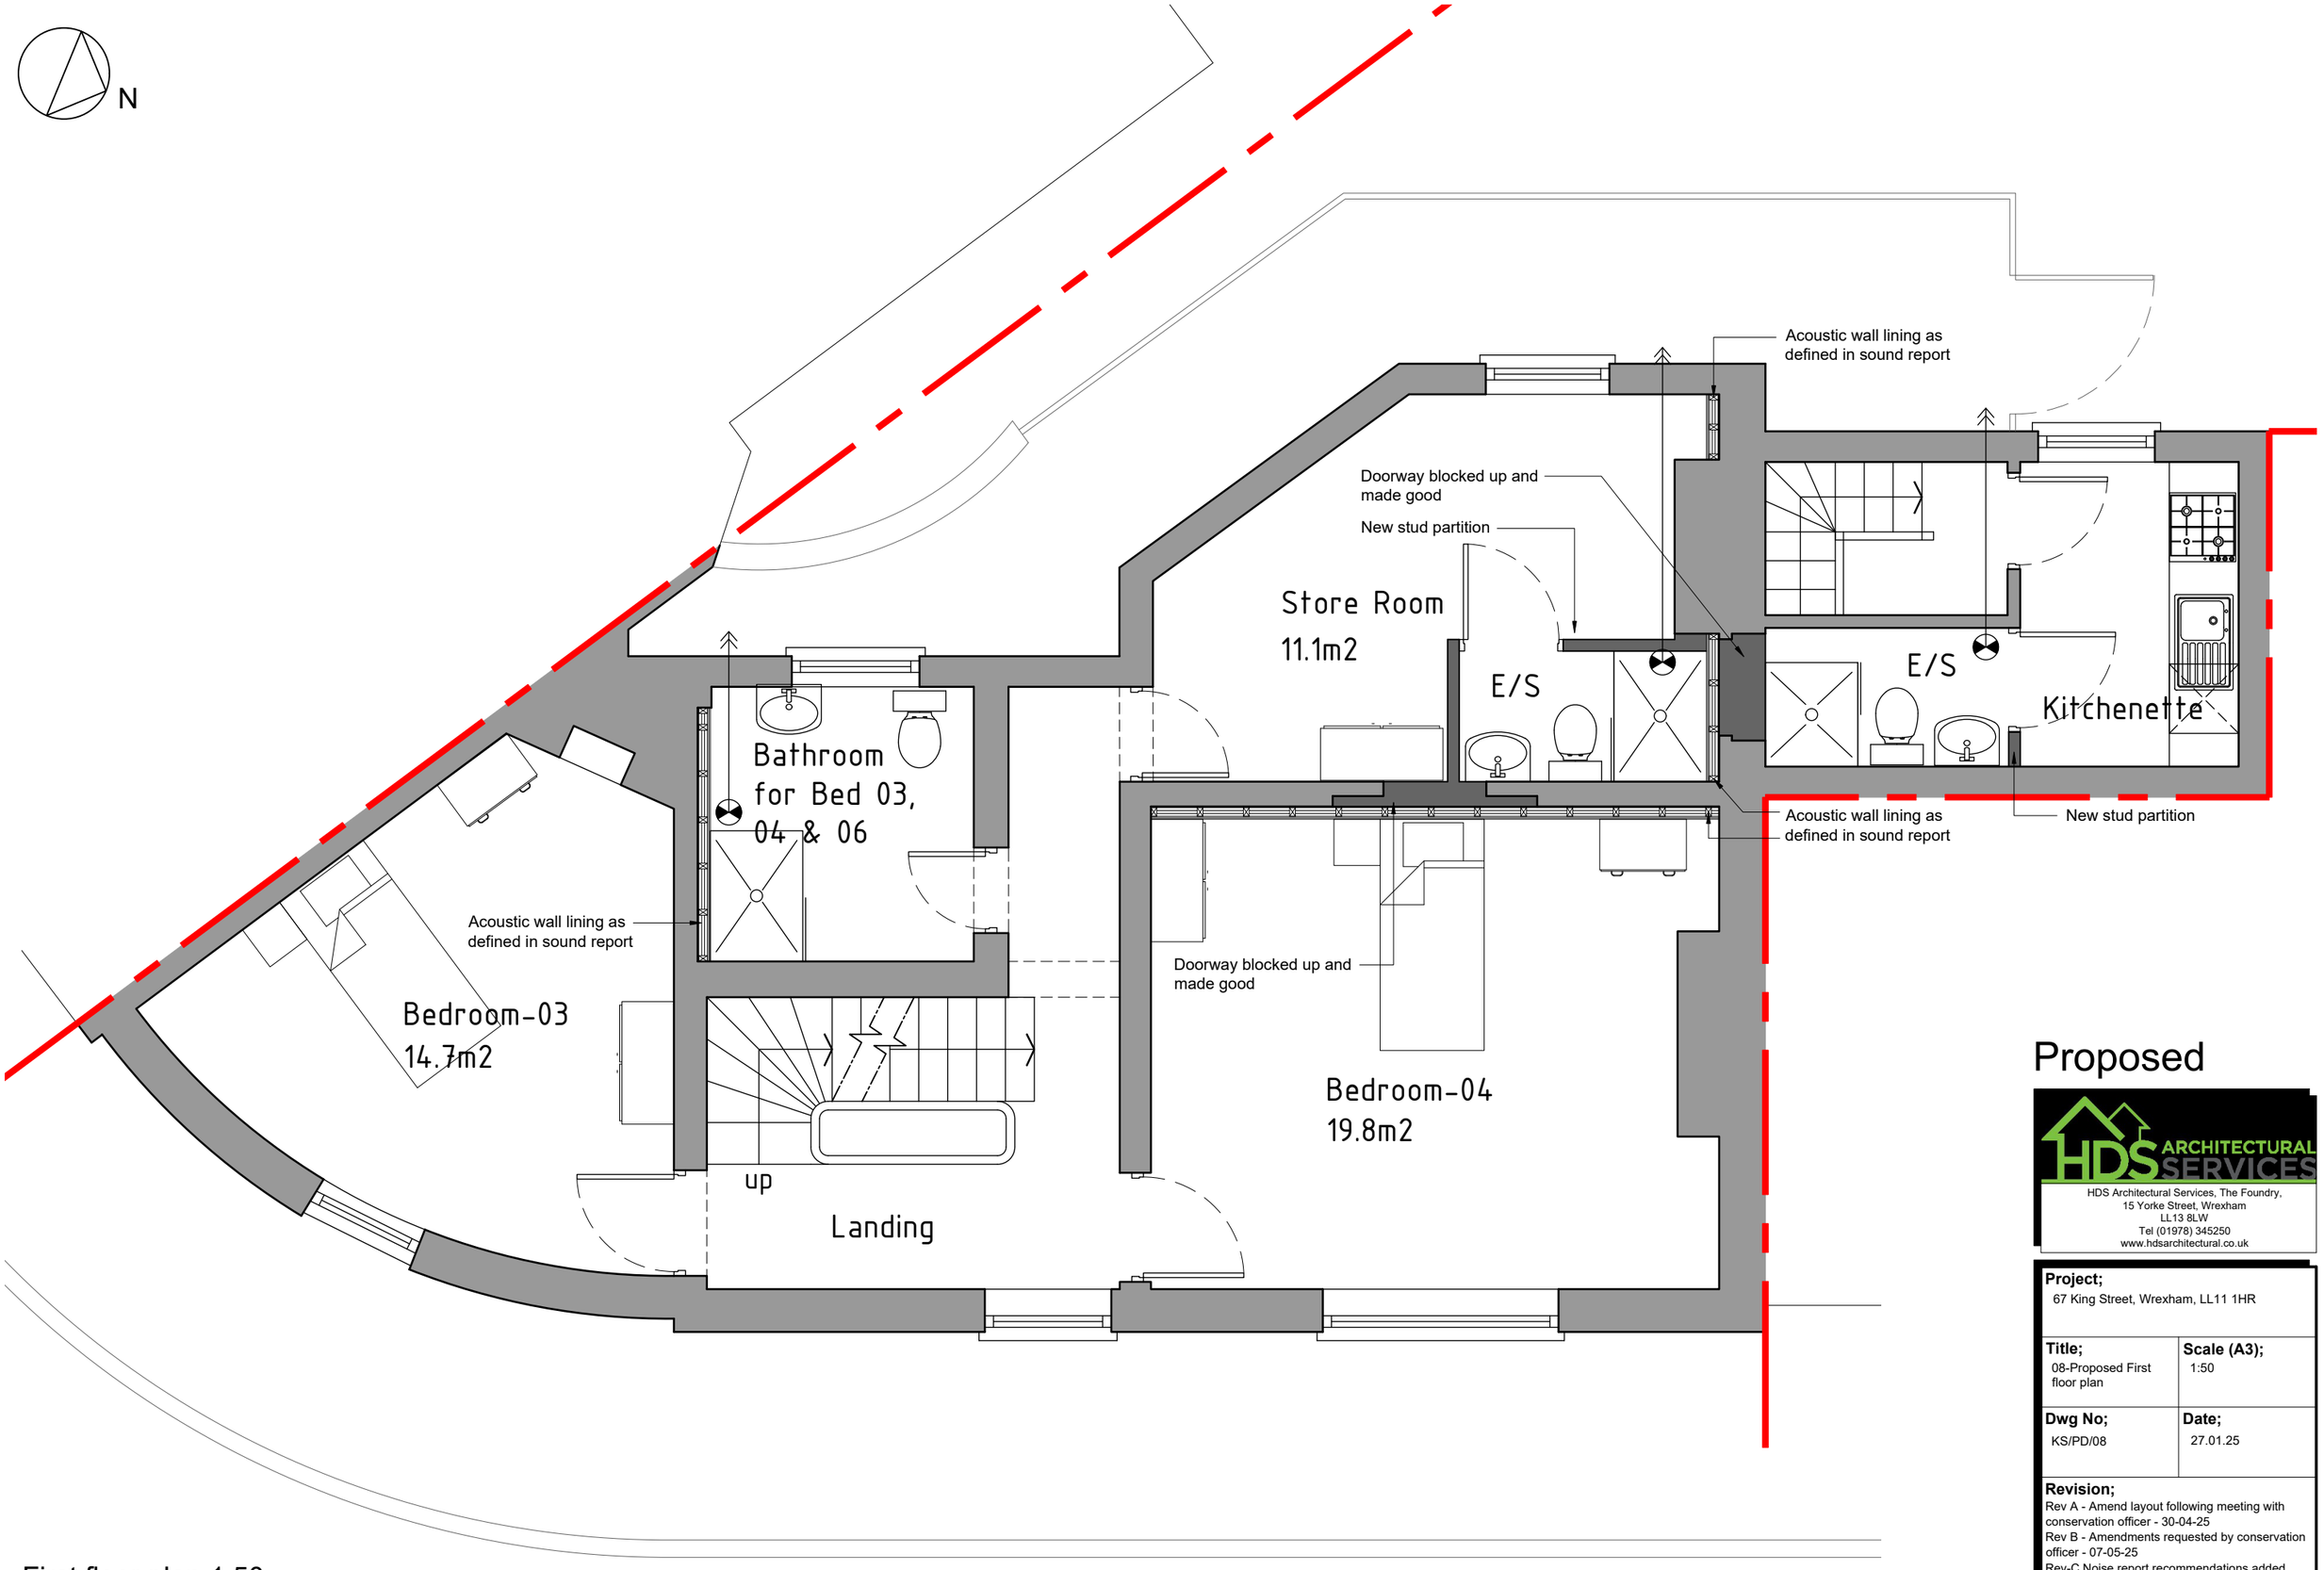


First floor plan 1:50

Proposed

HDS ARCHITECTURAL SERVICES
HDS Architectural Services, The Foundry,
15 Yorke Street, Wrexham
LL13 8LW
Tel (01978) 345250
www.hdsarchitectural.co.uk

Project;
67 King Street, Wrexham, LL11 1HR

Title;
08-Proposed First floor plan

Scale (A3);
1:50

Dwg No;
KS/PD/08

Date;
27.01.25

Revision;
Rev A - Amend layout following meeting with conservation officer - 30-04-25
Rev B - Amendments requested by conservation officer - 07-05-25
Rev-C Noise report recommendations added 18.06.25
Rev E - Remove 2 No Bedrooms - 06-11-25