


Proposed Site plan 1:200

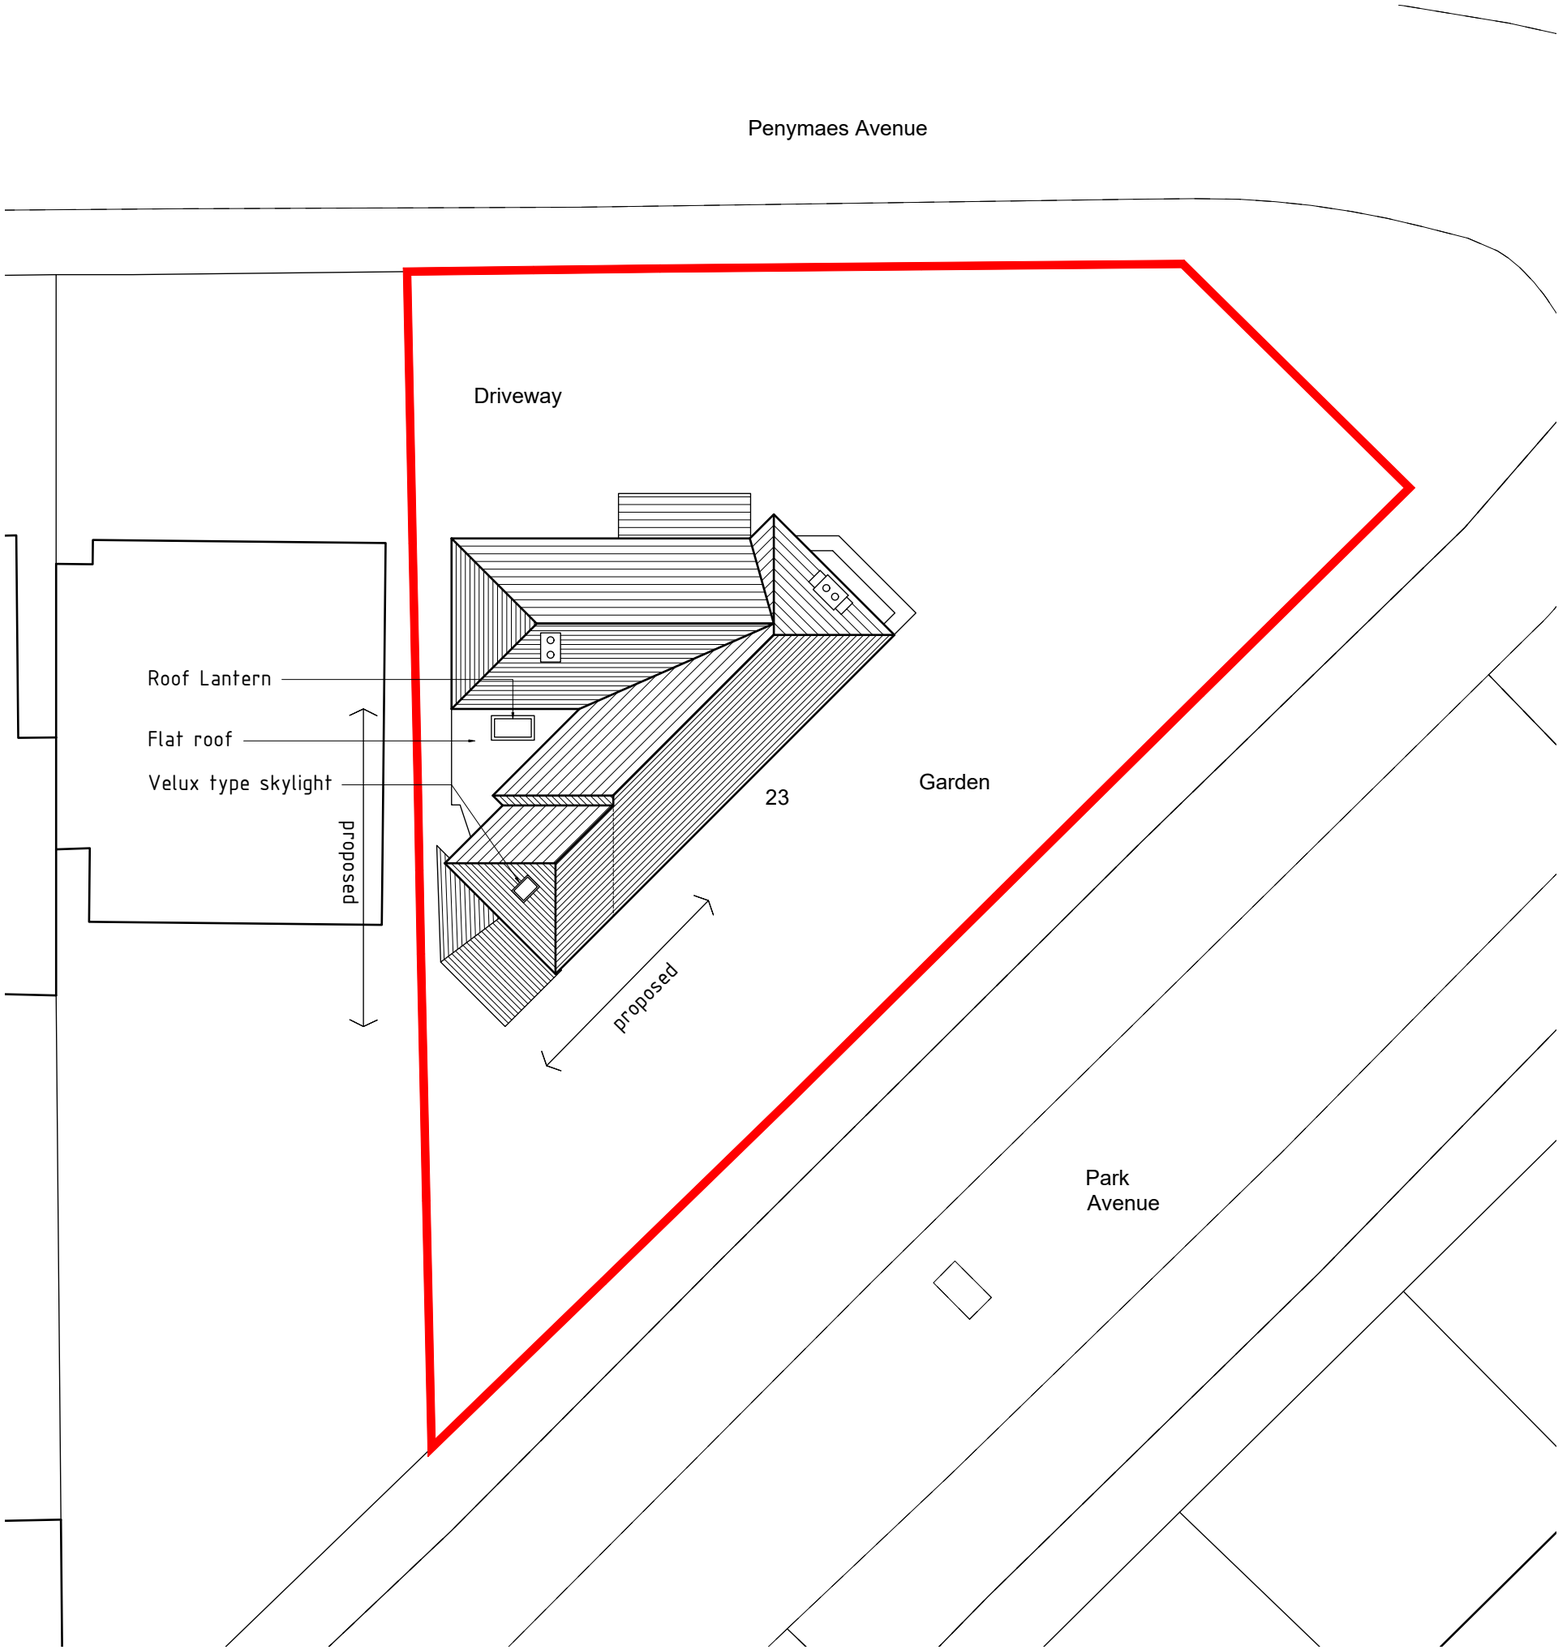

Site location plan 1:1250

1:1250 10m 20m 30m 40m 50m 60m 70m 80m 90m 100m

1:200 1m 2m 4m 6m 8m 10m 12m 14m 16m 18m 20m

©Crown Copyright and database rights 2023 OS 100047474

N

Proposed

HDS ARCHITECTURAL SERVICES
HDS Architectural Services, The Foundry,
15 Yorke Street, Wrexham
LL13 8LW
Tel (01978) 345250
www.hdsarchitectural.co.uk

Project;
23 Park Avenue, Wrexham, LL12 7AL

Title;	**Scale (A3);**
08-Site location plan & Proposed Site Plan	1:50
Dwg No; PL/PD/08	**Date;** 23.08.24

Revision;
Rev-A lower roof changed from hip to lean too 12.11.25