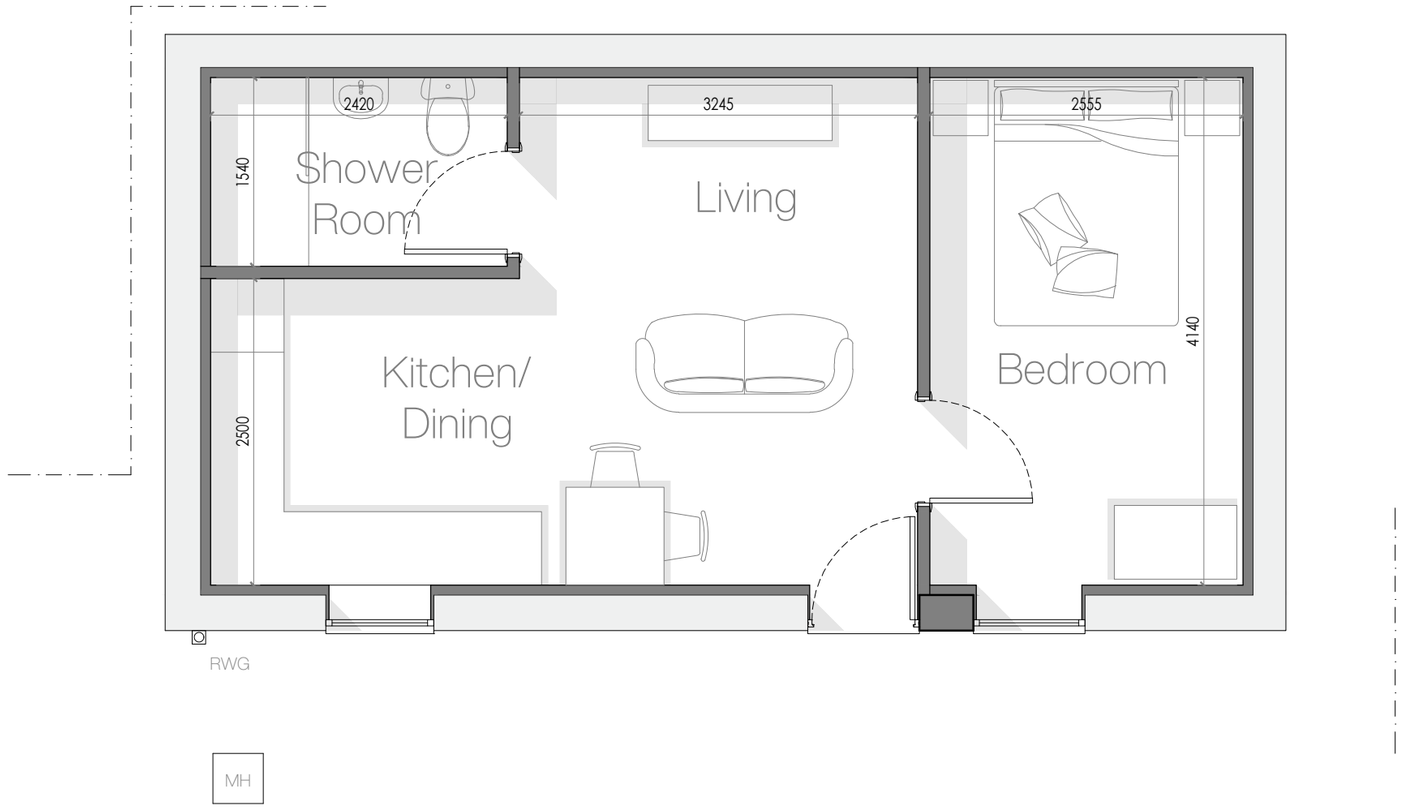


Ground Floor Plan

Scale: 1:50

1m 2m 3m 4m 5m

Parkside,

Fifth Avenue,

Llay, LL12 0SA

Rev	Notes	Date

Proposed | Floor Plan

October 2025

A3

L09.1.002

1 - 2

DO NOT SCALE FROM THIS DRAWING. ALL DIMENSIONS TO BE CONFIRMED ON SITE PRIOR TO FABRICATION BY THE CONTRACTOR. DRAWINGS TO BE READ IN CONJUNCTION WITH ANY REFERENCED DOCUMENTATION. PLANS NOT TO BE REPRODUCED WITHOUT THE PRIOR CONFIRMATION FROM THE DESIGN TEAM.

©