

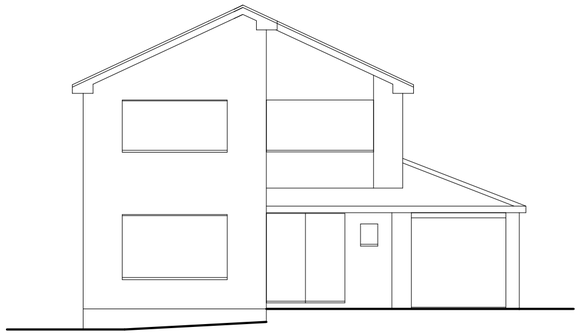



Front Elevation 1:100

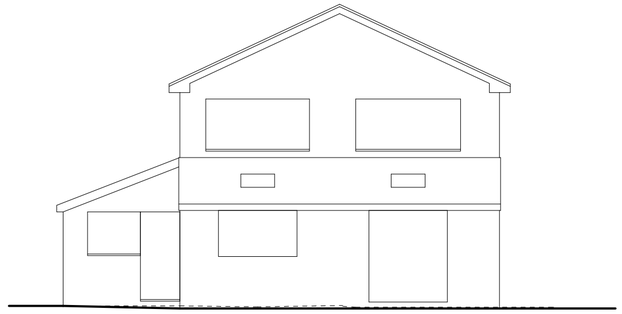

Rear Elevation 1:100

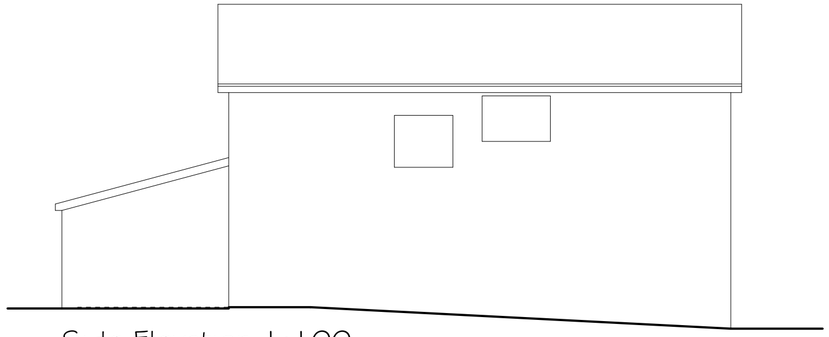

Side Elevation 1:100

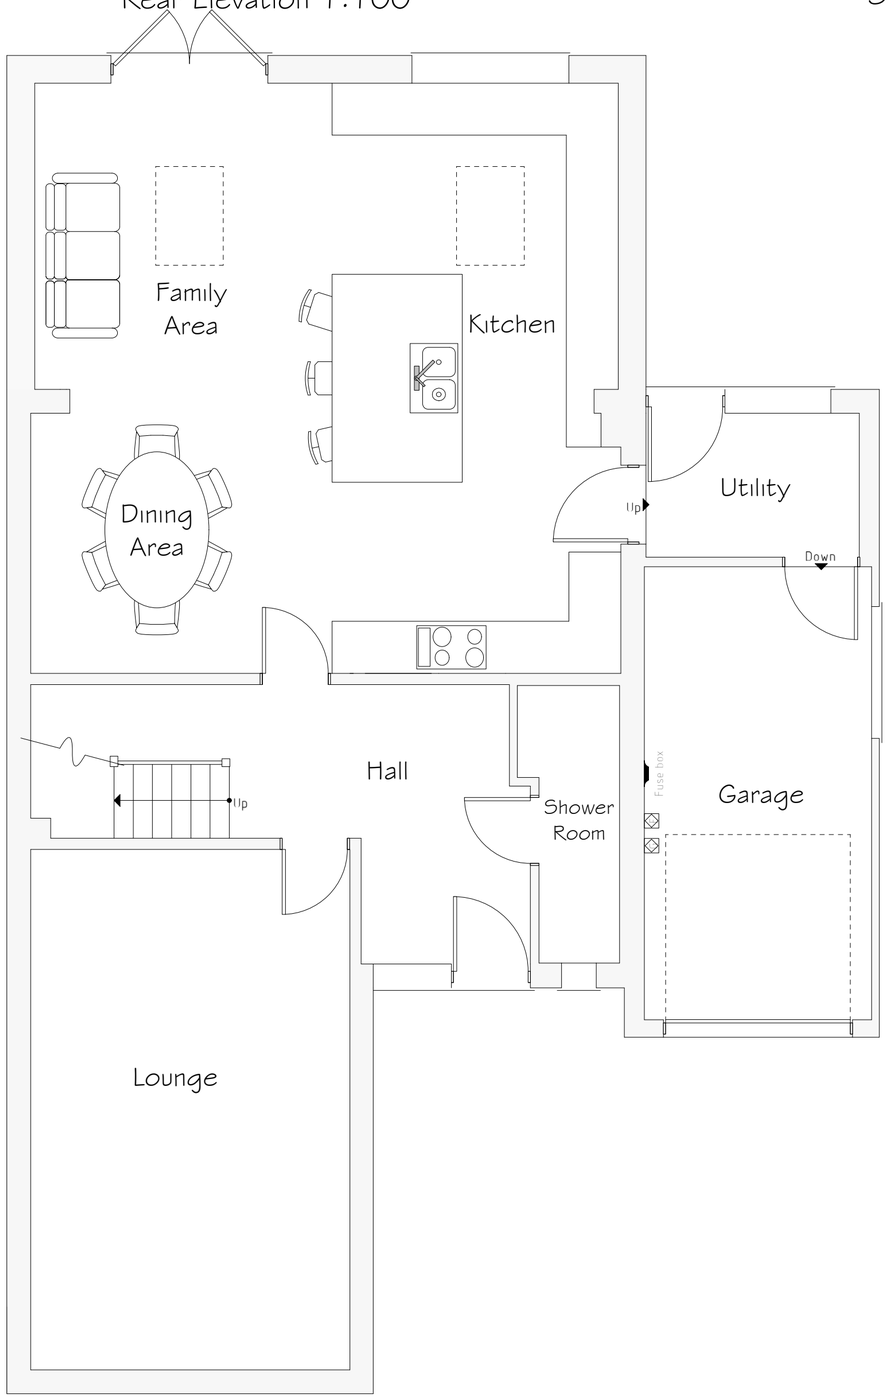

Ground Floor Plan 1:50

Rev	Date	Detail	Initial

Project:
Proposed Alterations at
27 Berwyn Drive,
Marchwiel,
Wrexham, LL13 0AJ.

Title:	Scale: (A2)
Existing	1:50 & 1:100

Drawn By:	Date:
A Whitby	Aug 2025
Drawing No:	Sheet:
E098/001	1 of 1

blueprint
architectural services

partner LABC

Office 3K4,
Redwither Business Tower,
Wrexham. LL13 9XT
Tel: 01978 356500
www.blueprintarchitectural.com