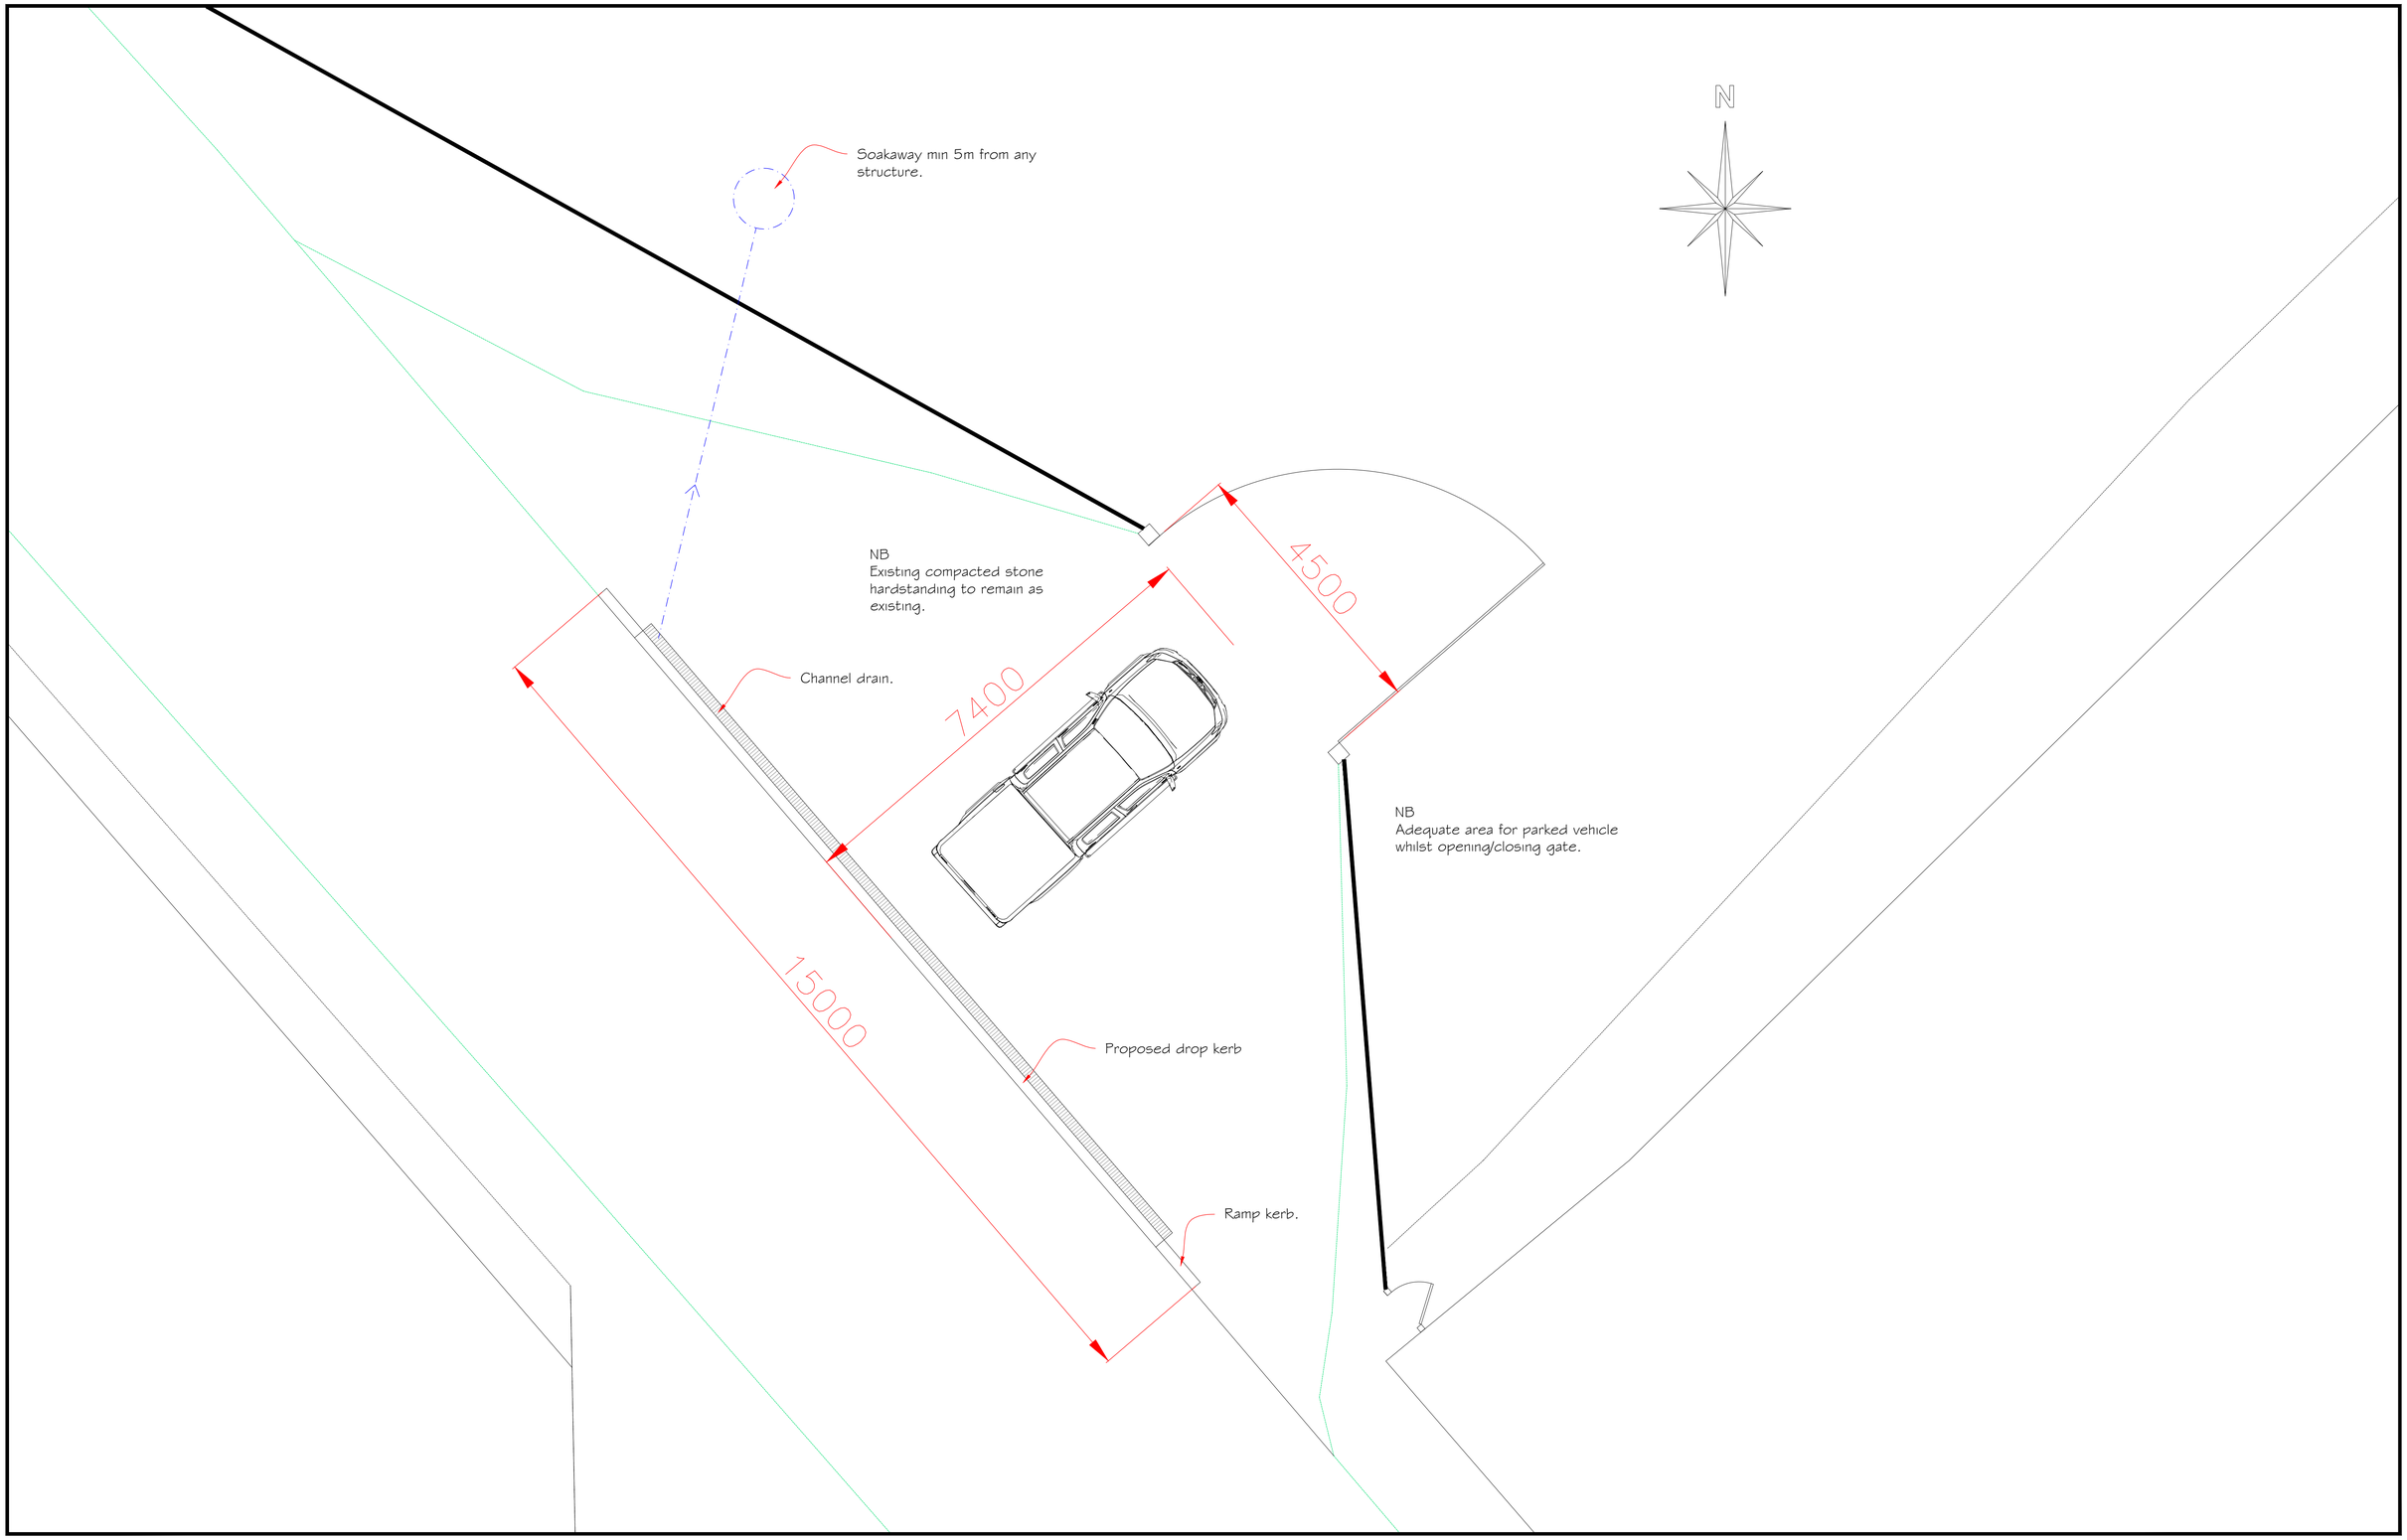


Proposed Site Plan

Scale 1:50

CULLIS
ARCHITECTURAL DESIGN

25 Sunningdale Close
Wrexham
LL13 9QU

M 07791 480768
E ajones540@btinternet.com

Client:
Mr. A. Hughes.

Drawing Title:
Proposed Site Plan.

Job Title:
Proposed Drop Kerb at Plas Bennion Road, Wrexham.

Date:	Scale:	Rev:	Drg No:
Nov 2025	1:50 at A1		PD335/02