

THIS DRAWING IS TO BE READ IN CONJUNCTION WITH ALL RELATED DRAWINGS. ALL DIMENSIONS MUST BE CHECKED AND VERIFIED ON SITE BEFORE COMMENCING ANY WORK OR PRODUCING SHOP DRAWINGS. THE ORIGINATOR SHOULD BE NOTIFIED IMMEDIATELY OF ANY DISCREPANCY. THIS DRAWING IS COPYRIGHT AND REMAINS THE PROPERTY ROGER PARRY & PARTNERS.

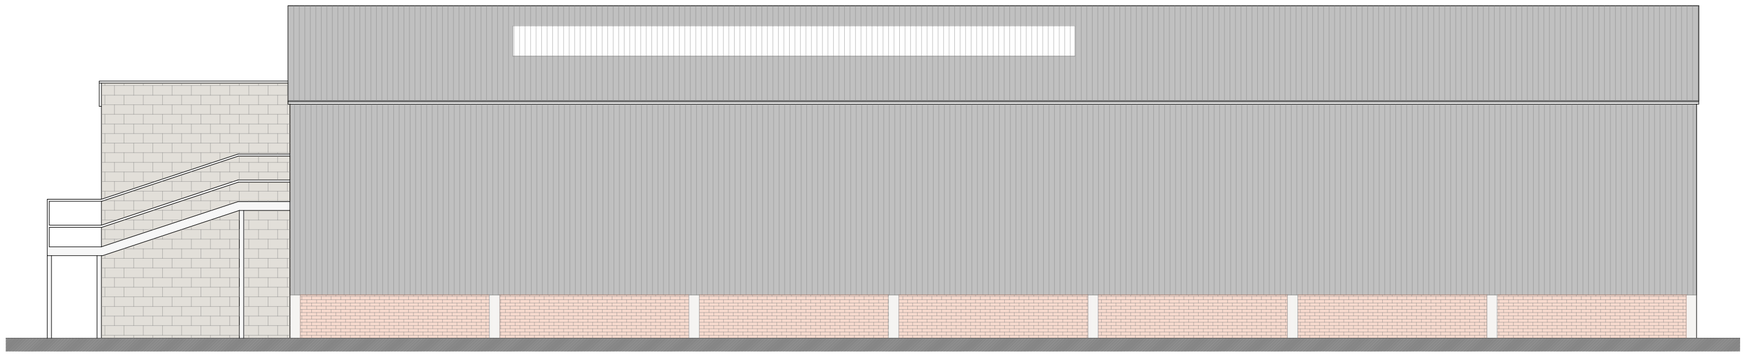


PROPOSED SOUTH ELEVATION



PROPOSED NORTH ELEVATION

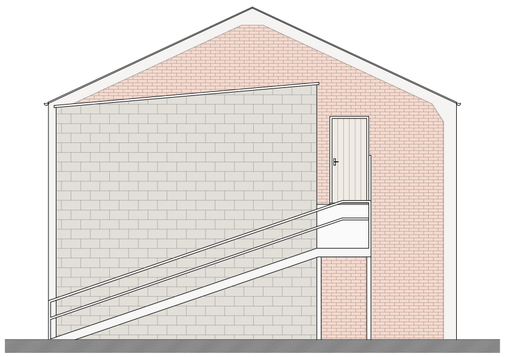

PROPOSED EAST ELEVATION

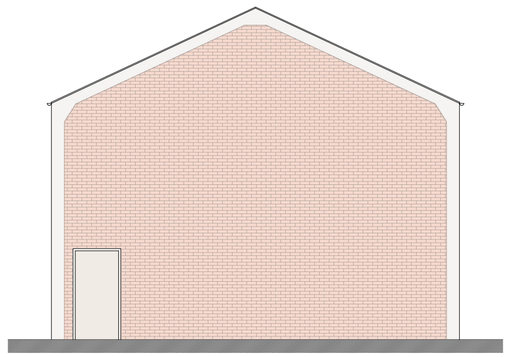

PROPOSED WEST ELEVATION

Rev	Description	Date	By
-	-	-	-

Roger Parry & Partners

Residential - Agricultural - Commerical

Project	Change of use from Bus Depot into Mixed B1/B2 use & all associated works		
Drawing Title	Proposed Elevations Building 1		
Location	Central Garage, King Street, Acrefair, Wrexham, LL14 3RH		
Client	Mr Price		
Scale	1:100 @ A2		
Drawing No	81008 / GH / 111	Rev	-
Drawn By	NB	Date	2025/10/02

MERCIAN HOUSE, 9 DARWIN COURT, OXON BUSINESS PARK, SHREWSBURY, SY3 5HJ
Tel: 01743 791336
E-mail: mail@rogerparry.net
Web address: www.rogerparry.net
Roger Parry & Partners LLP partnership no.OC312203
Registered in England and Wales.
A list of members of the LLP is available at the above address.

RICS Chartered Firm