
North

Drury Lane Cottage

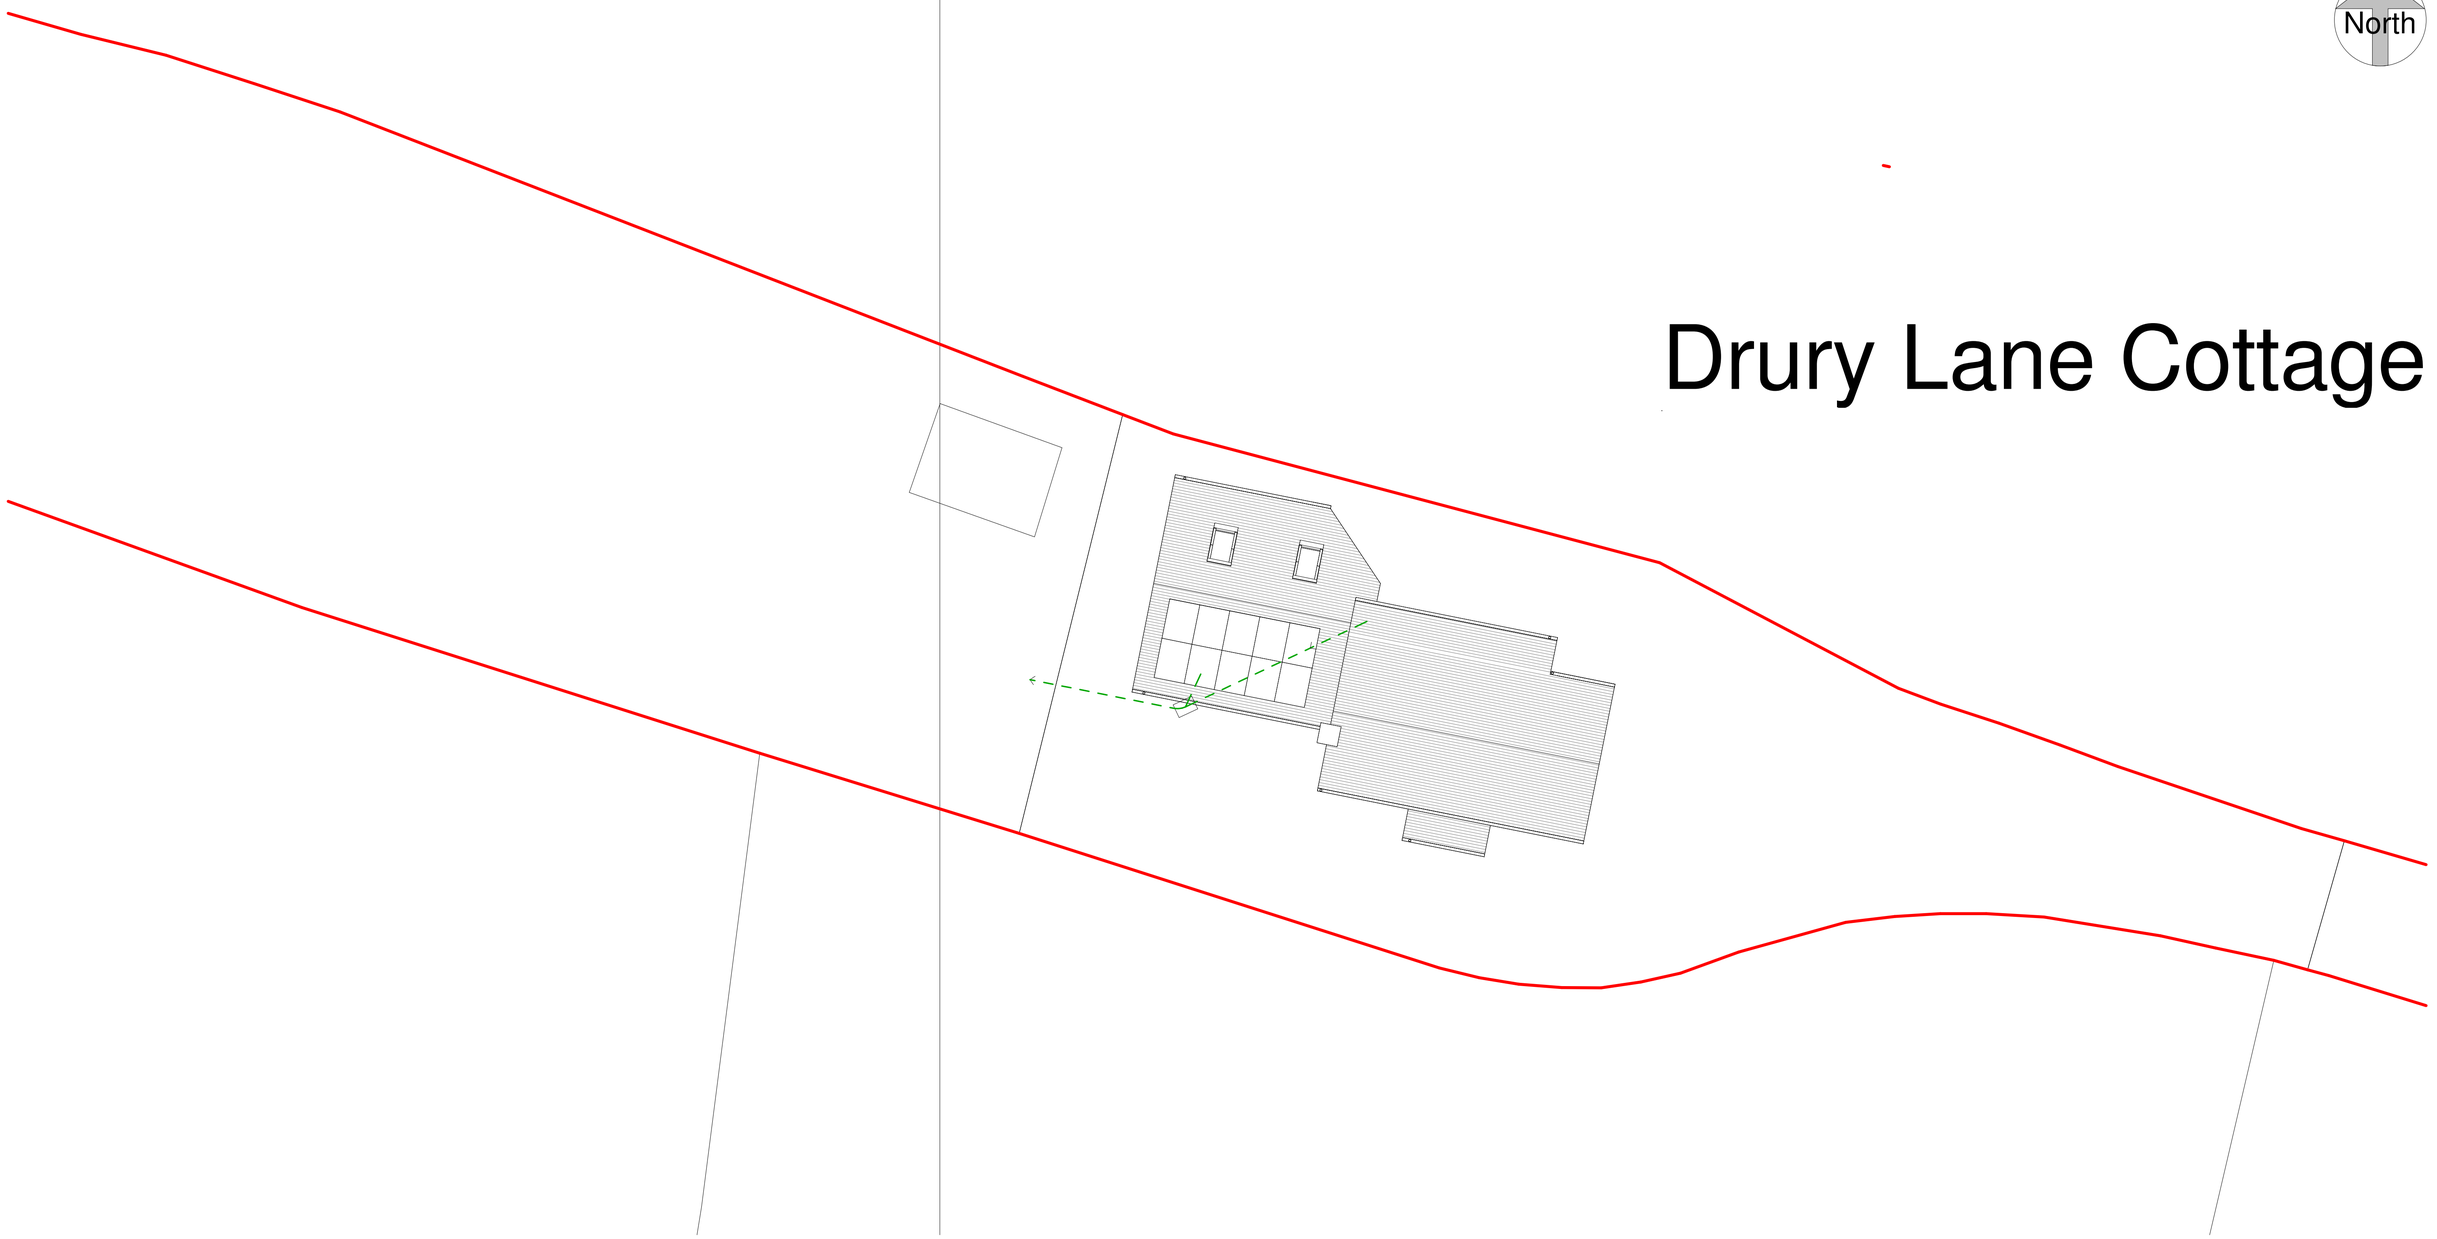

Proposed Site Plan
1 : 100

%%169Crown Copyright and database rights 2025 OS Licence no. AC0000849896

0m 2m 4m 6m 8m 10m

X:\Server\Greenspace Jobs 2025\25-07 Drury Lane Cottage, Ty-Broughton\2.0 Architectural drawings\2.2 Models\Central\25-07 Proposed Model - Preferred Option.rvt

Rev	Revision Description	Drawn	Check	Date
A	PV Panels added	JB	ks	01/09/2025

Southern Office:
St Mary's Court
The Broadway
Amersham
Buckinghamshire HP7 0UT

Greenspace Architects Ltd
The Old Town Hall
The Square, Ellesmere
Shropshire SY12 0EP
Tel 44(0)1691 623889

e-mail:
greenspace@greenspacearchitects.co.uk
web: www.greenspacearchitects.co.uk

Project

Drury Lane Cottage,
Ty-Broughton.

Title

Proposed Site Plan

Scale @ A1	Scale @ A3	Drawn By	Checked By	Date
1 : 100	1:200	JB	ks	30/05/25

Drawing Number	Job No.	Sheet No.	Rev.
	25-07	A3101	A