


01 Plan as Existing

Scale: 1 : 50

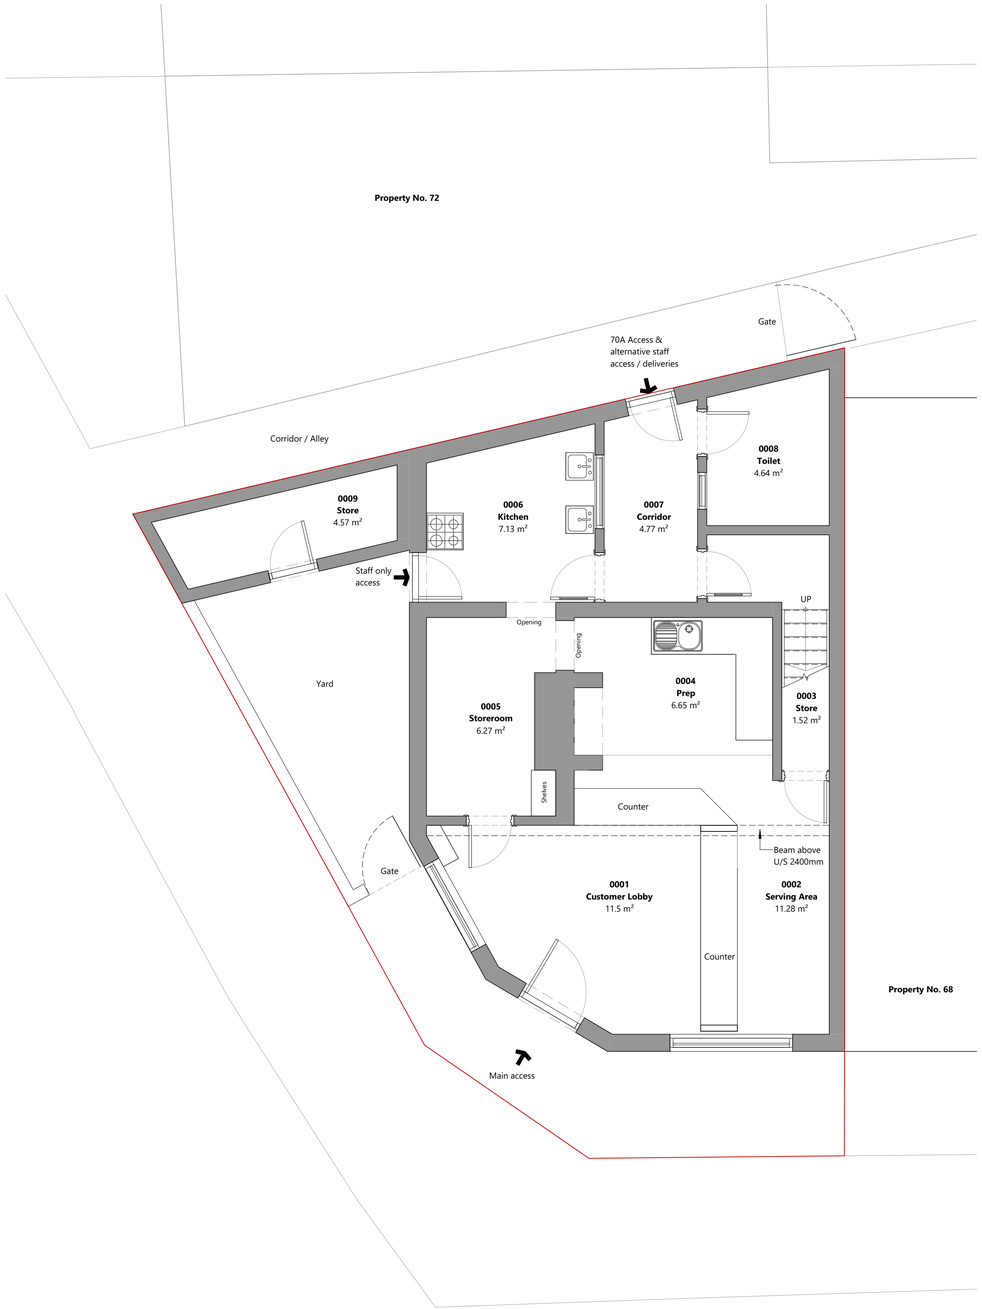

02 Plan as Proposed

Scale: 1 : 50

N

Scale

0 1 2 3 4m

1:50 @ A1

NOTES:

© **FORM-A Studio Ltd** all rights reserved.
This drawing must not be reproduced without premission.

Please check scale bar if scaling from this drawing. If not printed to scale use figured dimensions only, all dimensions are in milimeters unless otherwise stated. Any discrepancies between information contained on this drawing and/or any other drawing or document is to be brought to the attention of FORM-A Studio Ltd before work and/or manufacture commences.

This drawing is to be read in conjunction with other relevant consultant drawings.

Rev	Revision Details	Drawn	Date	Checked
P01	First Issue of Drawing	JC	21-11-25	JC

FORM-A Studio Ltd
5 Gorsefield Avenue
Bromborough, Wirral
CH62 6BY
t: 0151 315 1373
www@form-a.co.uk
architecture | bim

Client
Mr. Jack Coeshott

Project
Change of use of building from Class A1 (Retail) to Class A3 (Food and Drink)
General Stores, 70-70A Poyser Street, Wrexham, LL13 7RT

Drawing Title
Floor Plans as Existing and as Proposed

Drawing Status
PLANNING

Drawn by	JC	Created on	15-11-2025
Project no.	**FAS2534**	Scale @ A1	1 : 50

Drg no. **PST-FAS-XX-XX-DR-A-2001** Status **S2** Rev **P01**