
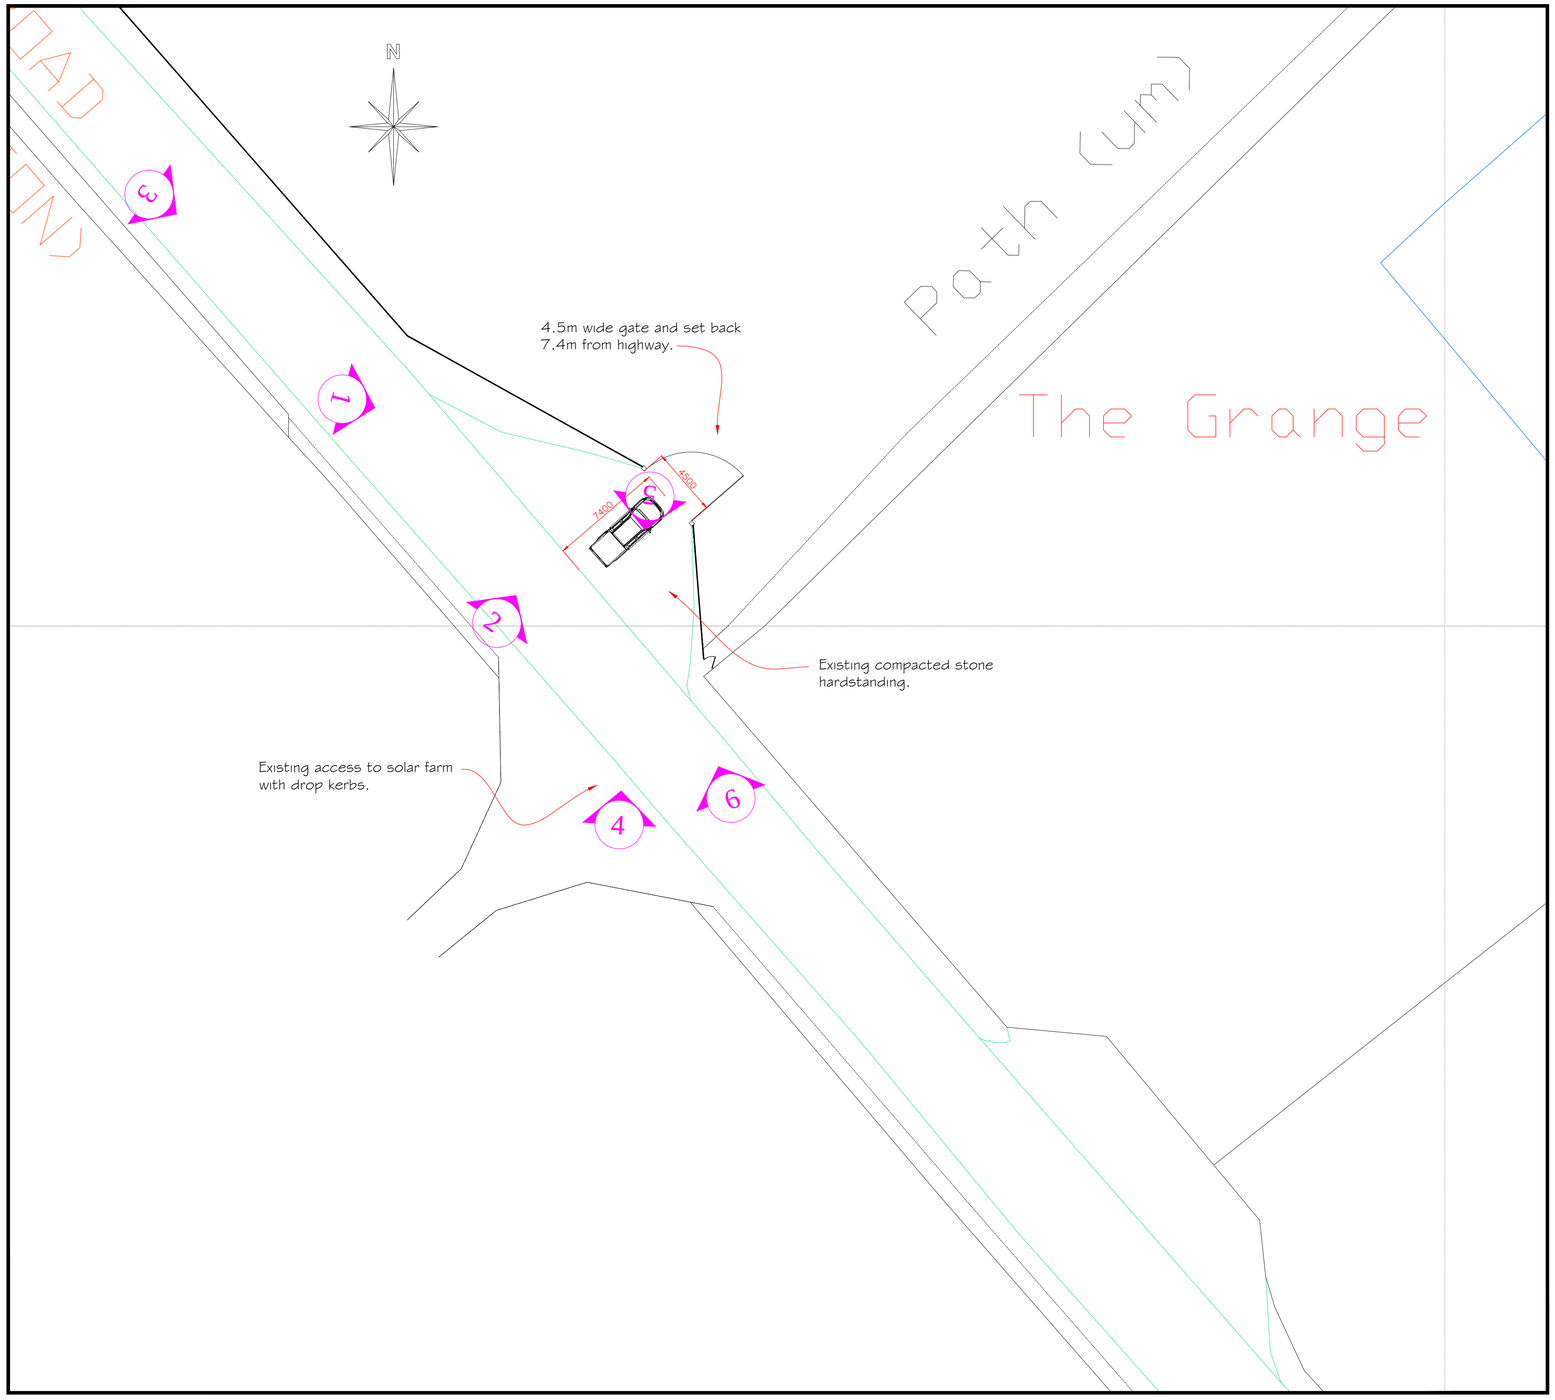


Existing Site Plan

Scale 1:200

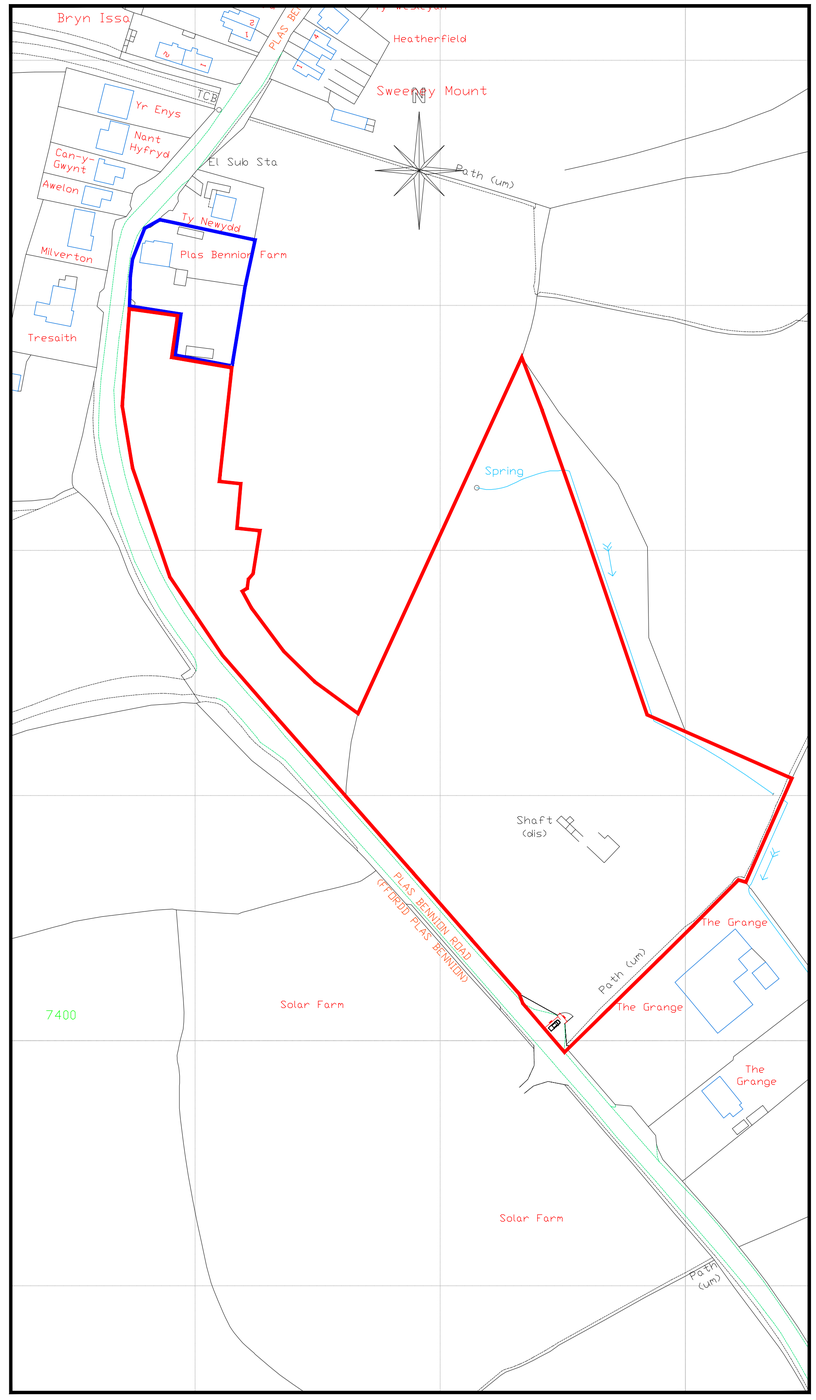

Location Plan

Scale 1:1250



Photo 1



Photo 2



Photo 3



Photo 4



Photo 5



Photo 6

CULLIS
ARCHITECTURAL DESIGN
25 Sunningdale Close
Wrexham
LL13 9QU
M 07791 480768
E ajones540@btinternet.com

partner LABC

Client: Mr. A. Hughes.

Drawing Title: Existing Site Plan & Location Plan.

Job Title: Proposed Drop Kerb at Plas Bennion Road, Wrexham.

Date:	Scale:	Rev:	Drg No:
Nov 2025	1:200 & 1:1250 at A1		PD335/01