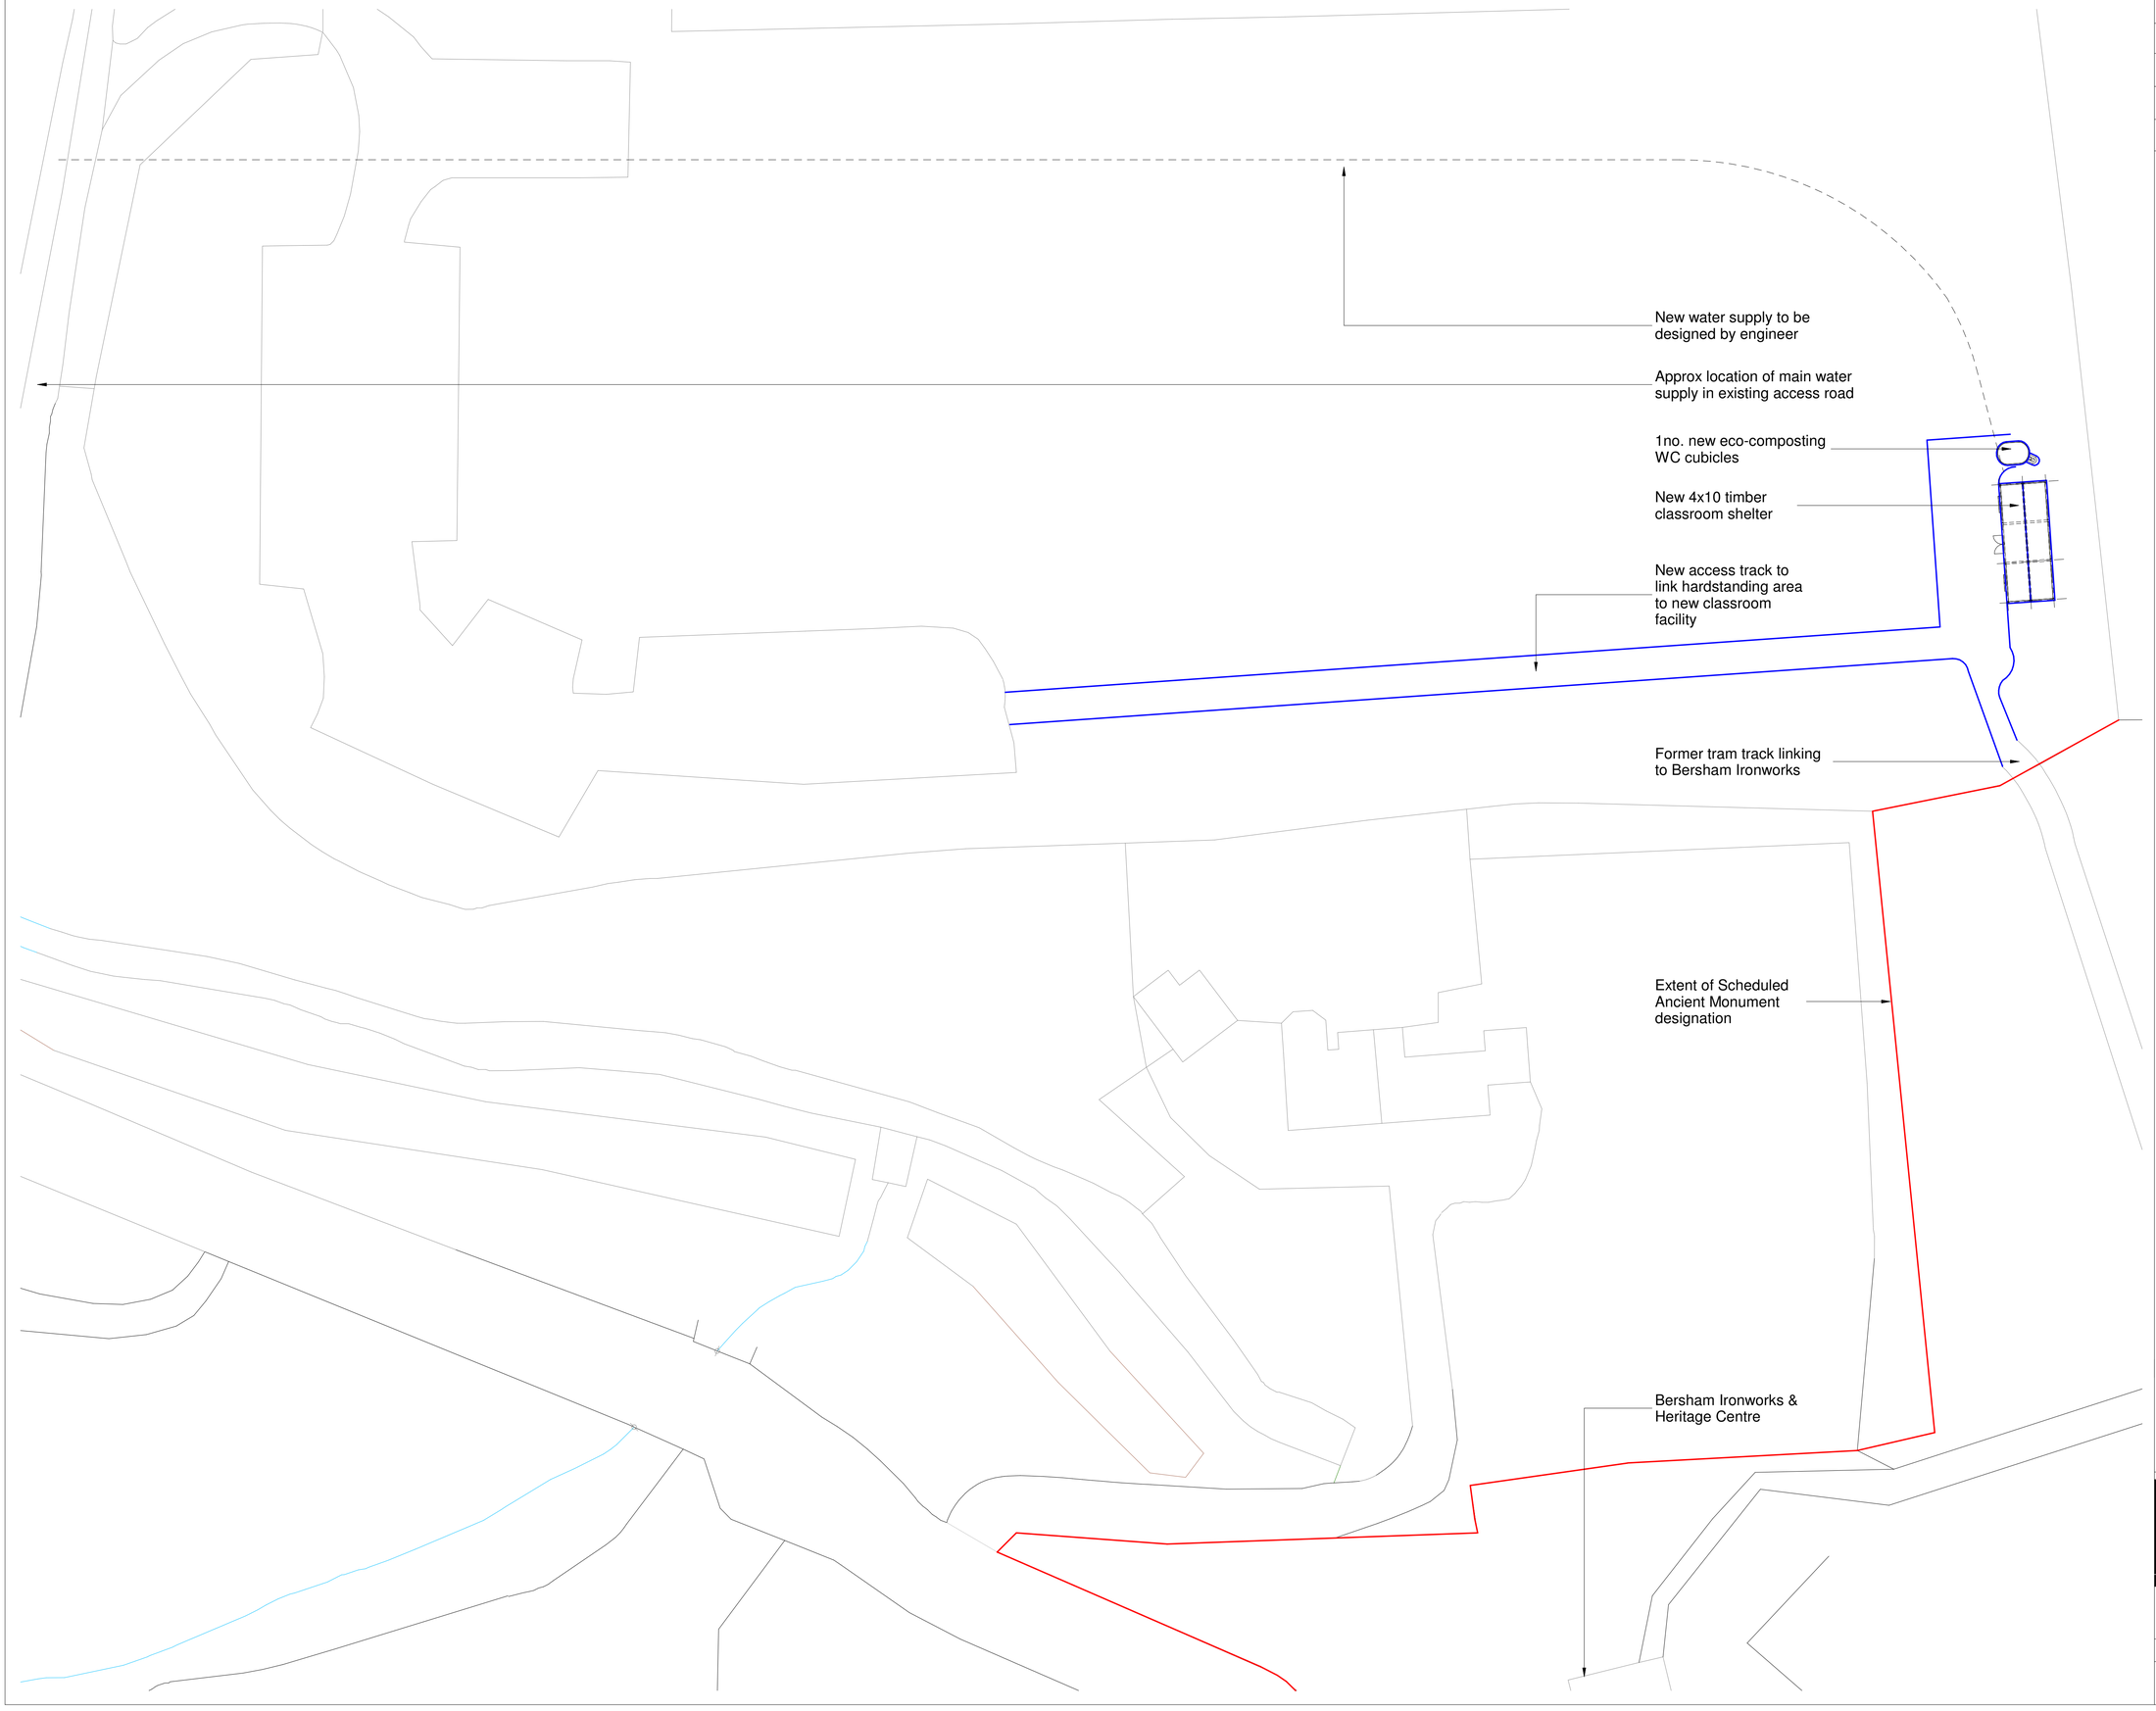


Safety Health and Environmental Information A1

The following risks are identified as unusual or unfamiliar to a competent contractor

CONSTRUCTION

DEMOLITION RISKS (FUTURE)

It is assumed that all work will be carried out by a competent contractor working, where appropriate, to an approved method statement

REV	DETAILS	DATE	DRN/CHK
B	1no. WC removed and new water supply route updated	03.07.25	JLL
A	Drawings numbers updated	08/05/25	JLL

bhb architects
LICHFIELD 01543 254357
CHELTENHAM 01242 521608
mail@bhbarchitects.co.uk
RIBA Chartered Practice

Bersham Ironworks

Proposed Site Plan

Clywedog Valley Heritage Partnership

FOR DISCUSSION

DRAWING NO. 4269 - 50

REV B | DATE 16/04/25

DRN FD | CHK JLL | SCALE 1 : 250 @ A1

ISO 9001 REGISTERED FIRM | ISO 14001 REGISTERED FIRM

The copyright of this drawing and design is vested in the Architect and must not be copied or reproduced without written consent. All dimensions given are to be verified on site by the responsible contractor. Do not scale drawing for purposes of construction.

Green REGISTER OF CONSTRUCTION PROFESSIONALS