
This drawing, the works & concepts depicted are copyright & may not be reproduced or made use of, either directly or indirectly without the express written consent of Morph Architecture. All heights, levels, sizes & dimensions to be checked on site before any work is put in hand.

Existing Site Plan

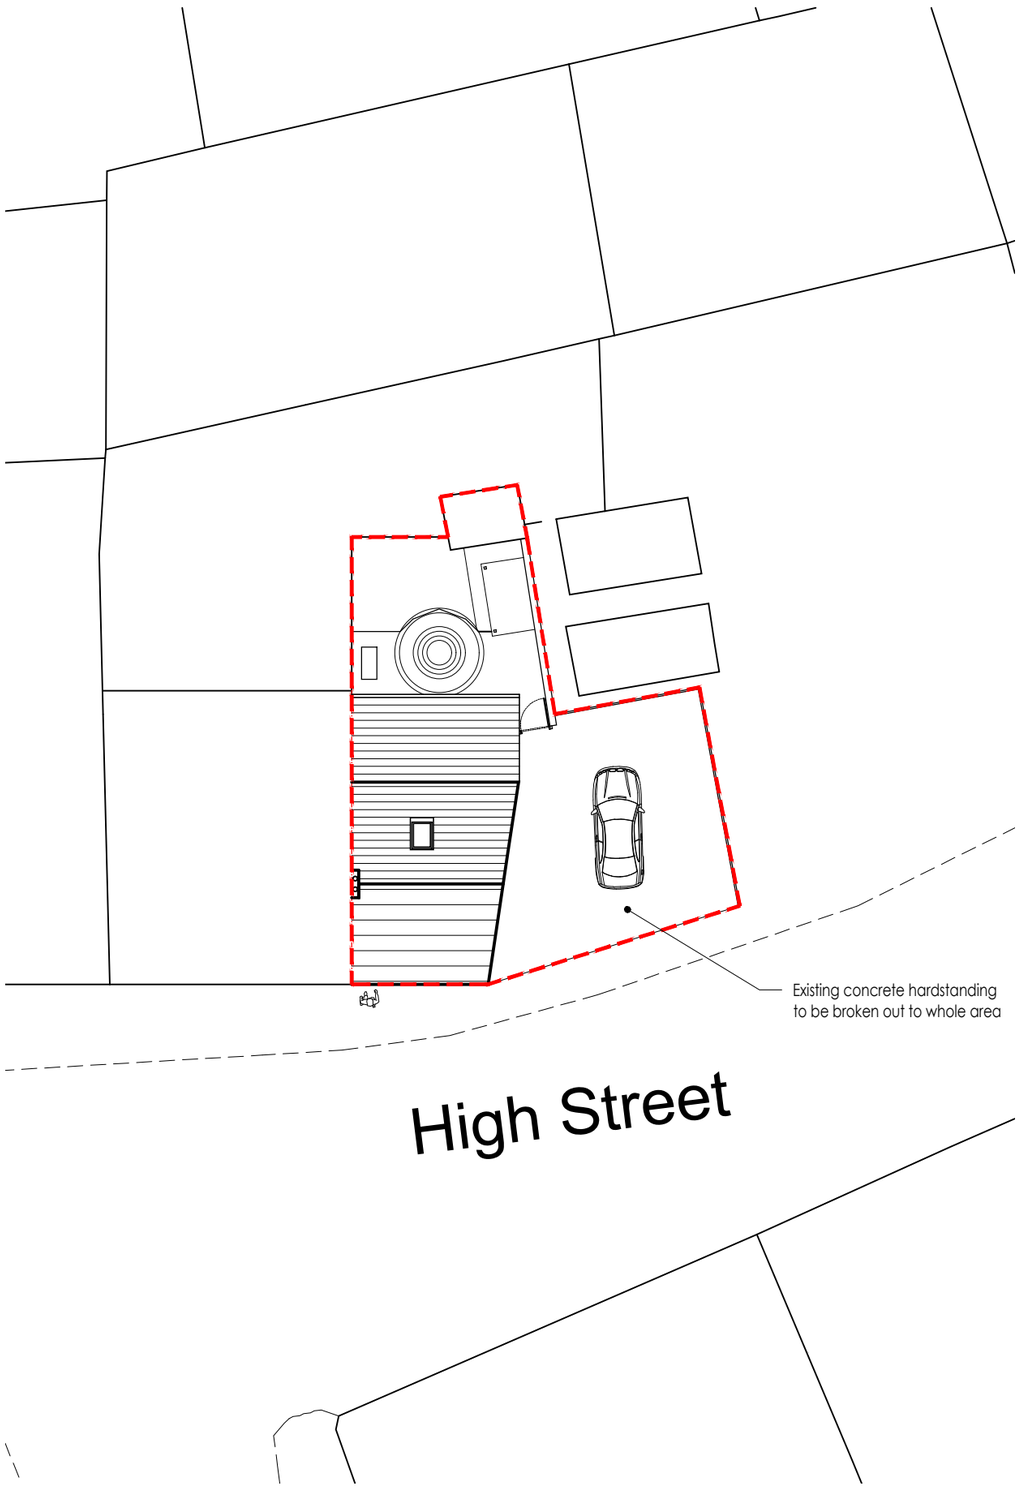

Proposed Site Plan



Rev A: Rooflight removed from front elevation
Material notes amended to align with planner comments

yo; the manipulation of form and structure to create architecture

ARCHITECTURE

morph

Project/Client	Drawing Title	Date	Status	Scale	Drawing Number
Riverstone Cottage, High Street, LL13 0AU **Mr & Mrs Adams**	**Existing & Proposed Site Plans**	Aug 2025	Planning	1:200@A3 1 2 3 4mtrs	**25-745-002A**

info@morpharchitecture.co.uk www.morpharchitecture.co.uk